




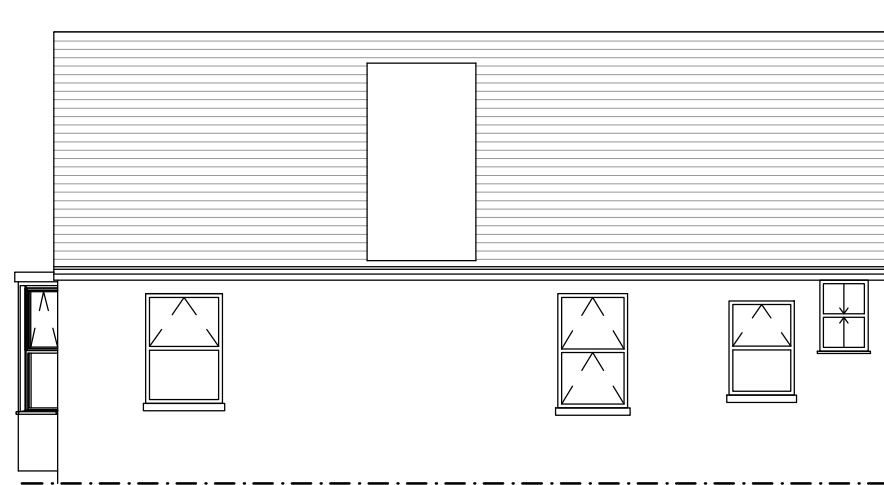


EXISTING SOUTH (SIDE) ELEVATION

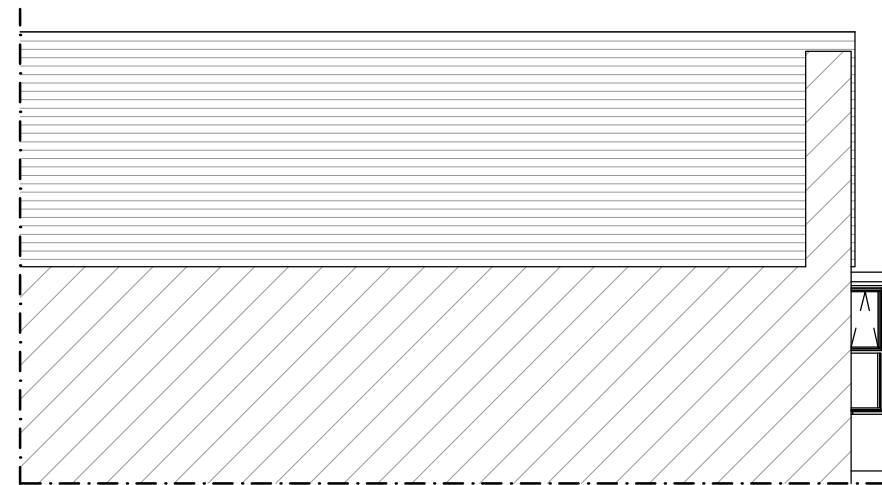

EXISTING NORTH (SIDE) ELEVATION

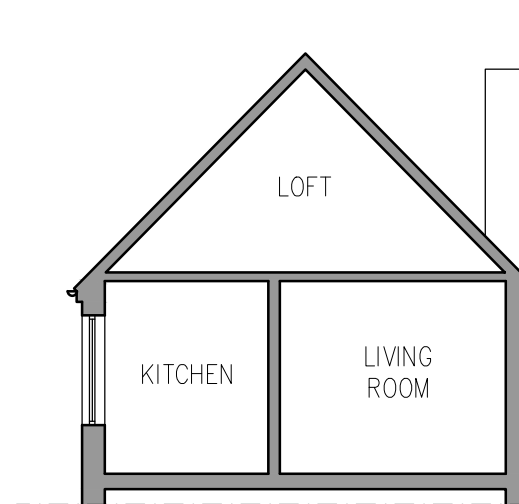

EXISTING SECTION A-A'

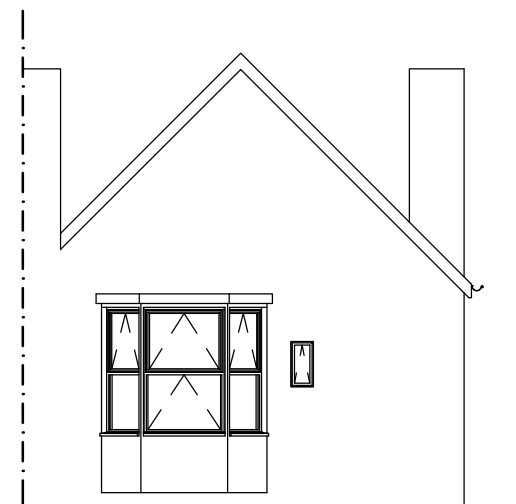

EXISTING WEST (REAR) ELEVATION

Scale 1:100



All dimensions must be checked on site and not scaled from this drawing, apart from by Local Authority.

No work is to be commenced until full Planning Permission/ Building Regulations have been approved and any conditions discharged. Any work started prior to approval is entirely at clients/ contractors risk.

The contractor is responsible for taking and checking all levels, dimensions etc, prior to ordering materials and starting work. Any discrepancies are to be reported back to Coastline Architects prior of commencement of works.

Drawings have been produced for Planning Permission/ Building Regulations submissions only and do not constitute full working drawings.

A 26/8/26 Elevations updated.

Rev. Date Description



Contact
01903 357 047
info@coastlinearchitects.com
www.coastlinearchitects.com

client Miss A. Laukova
site address FLAT 4, 143 HEENE ROAD
WORTHING, BN11 4NY
project title Proposed loft conversion.

drawing title EXISTING ELEVATIONS AND SECTION

status PLANNING

date 18th Aug 2026 drawn by EL

scale 1:100 @ A3

drawing no. A-E-102 REV. A