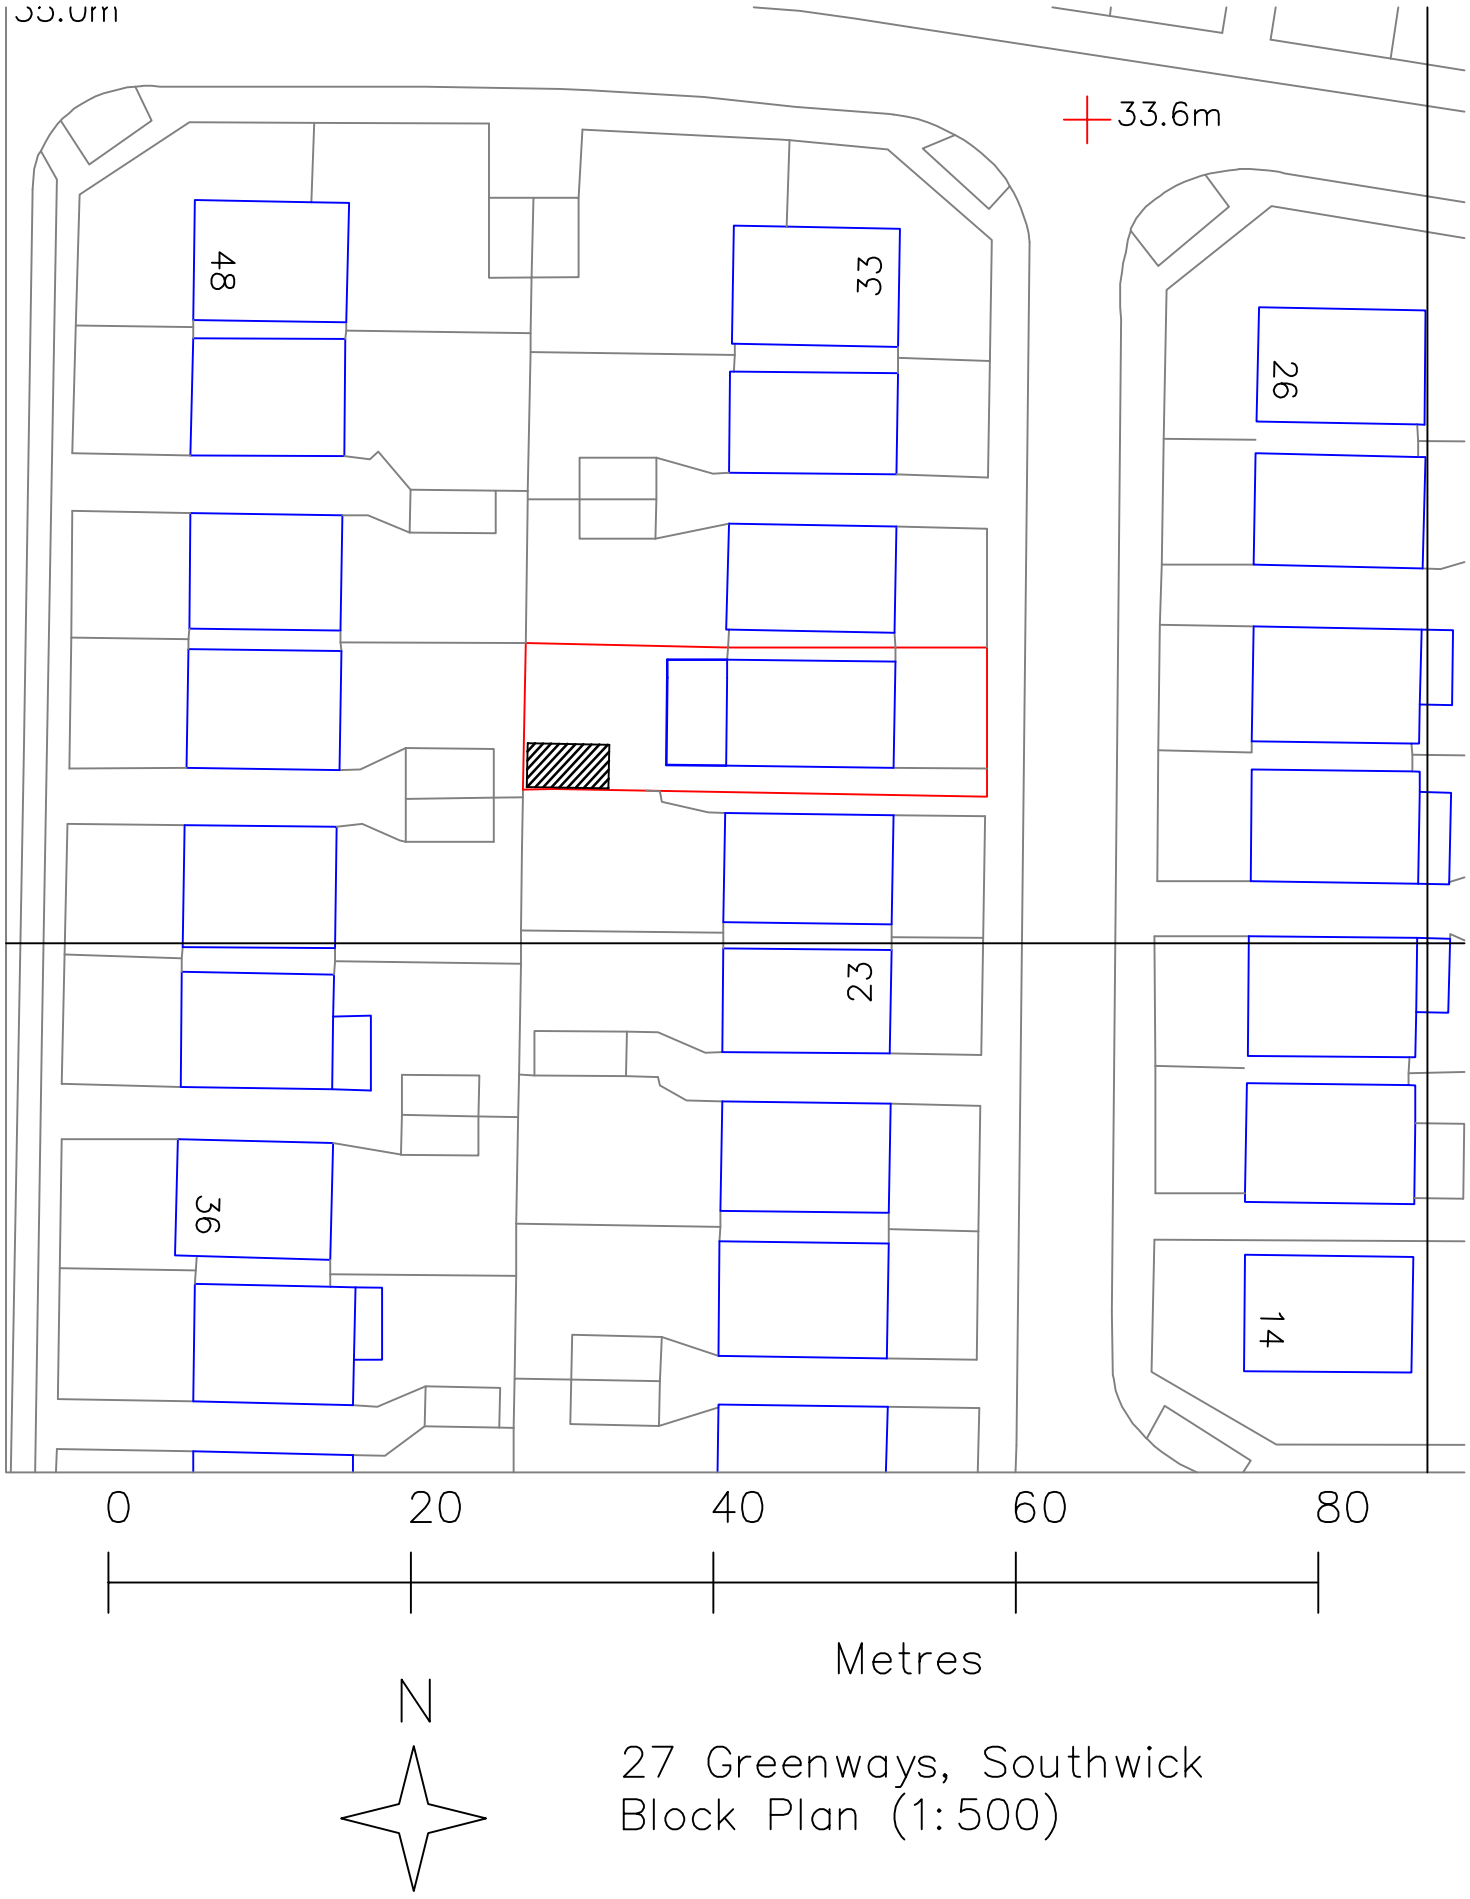


27 Greenways, Southwick
Block Plan (1:500)