

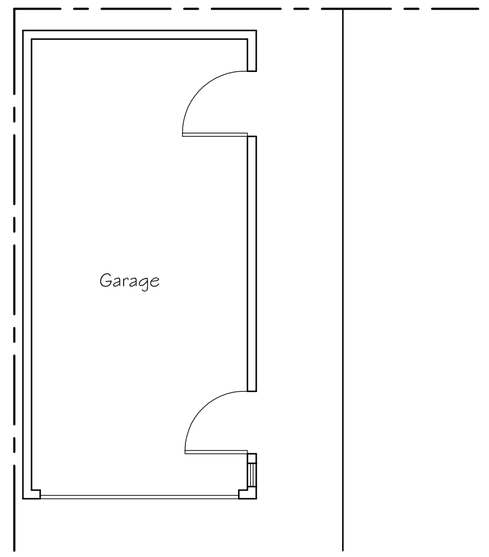



Existing Plan

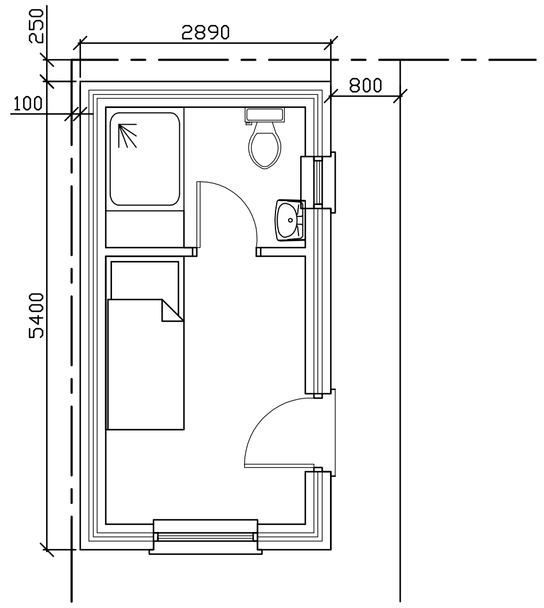



Proposed Plan

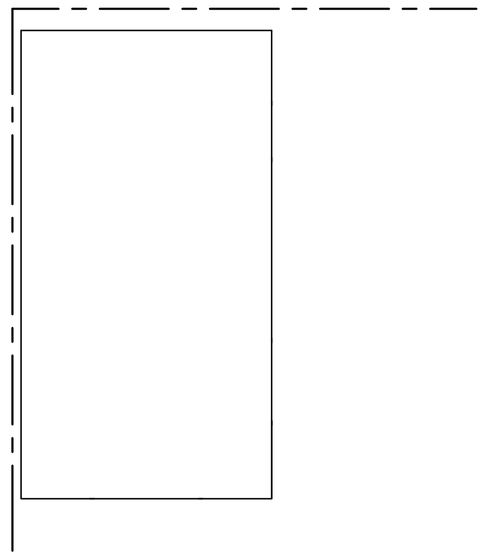


Proposed Roof Plan





SCALE 1:50

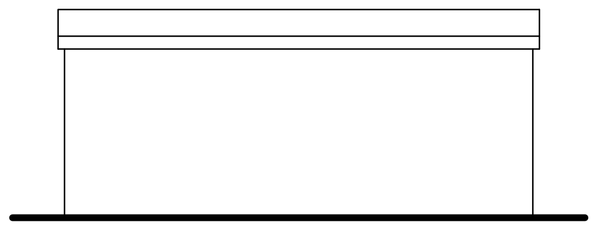


Existing South Elevation

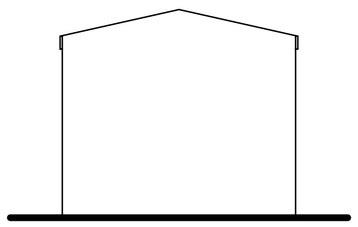


Existing West Elevation

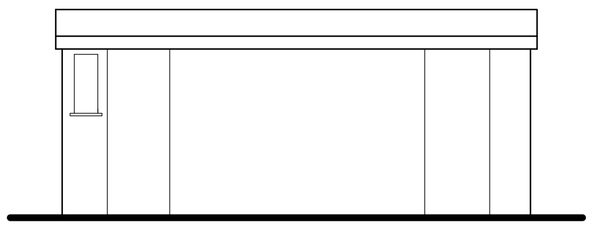


Existing North Elevation

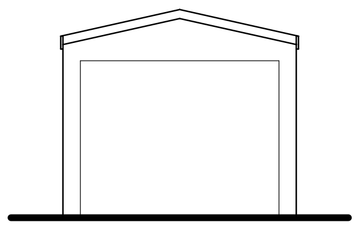


Existing East Elevation

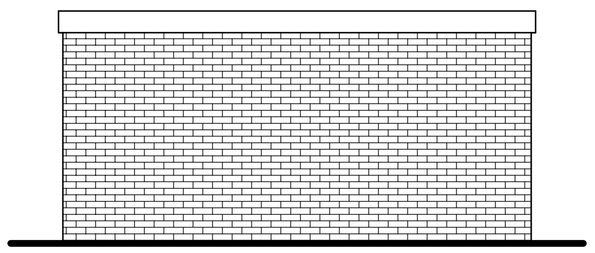


Proposed South Elevation

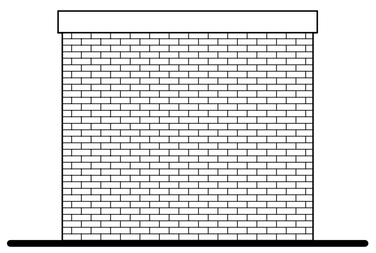

Proposed West Elevation

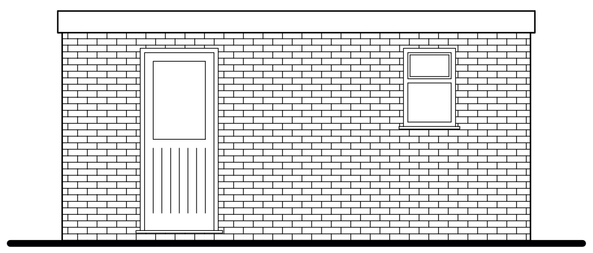

Proposed North Elevation

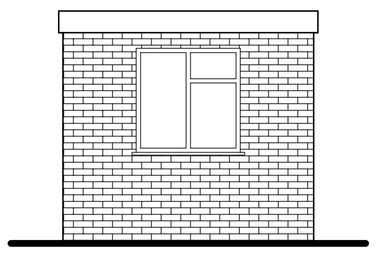

Proposed East Elevation

Tony Rogers
Building Consultants
Address: 40 Dawn Crescent, Upper Beeding
West Sussex, BN44 3WH
Telephone: 01903 815225 Fax: 01903 815225

| Rev. | Date: | Revision Description: |
|---|---|---|
| | | |
| | | |
| | | |
| | | |

Client: Mr B Bone

Address: 27 Greenways
Southwick
West Sussex
BN42 4QJ

Project: Proposed single storey detached granny annexe

Scale: 1:50
Paper Size A1

Date: June 2016

Drawing No: 16/1145/01

Drawn By: AWR

Revision: