
| ADUR & WORTHING PLANNING SERVICES | |
|---|---|
| PLAN | AWDM/ 0971/16 |
| DATE VALID | - 5 JUL 2016 |

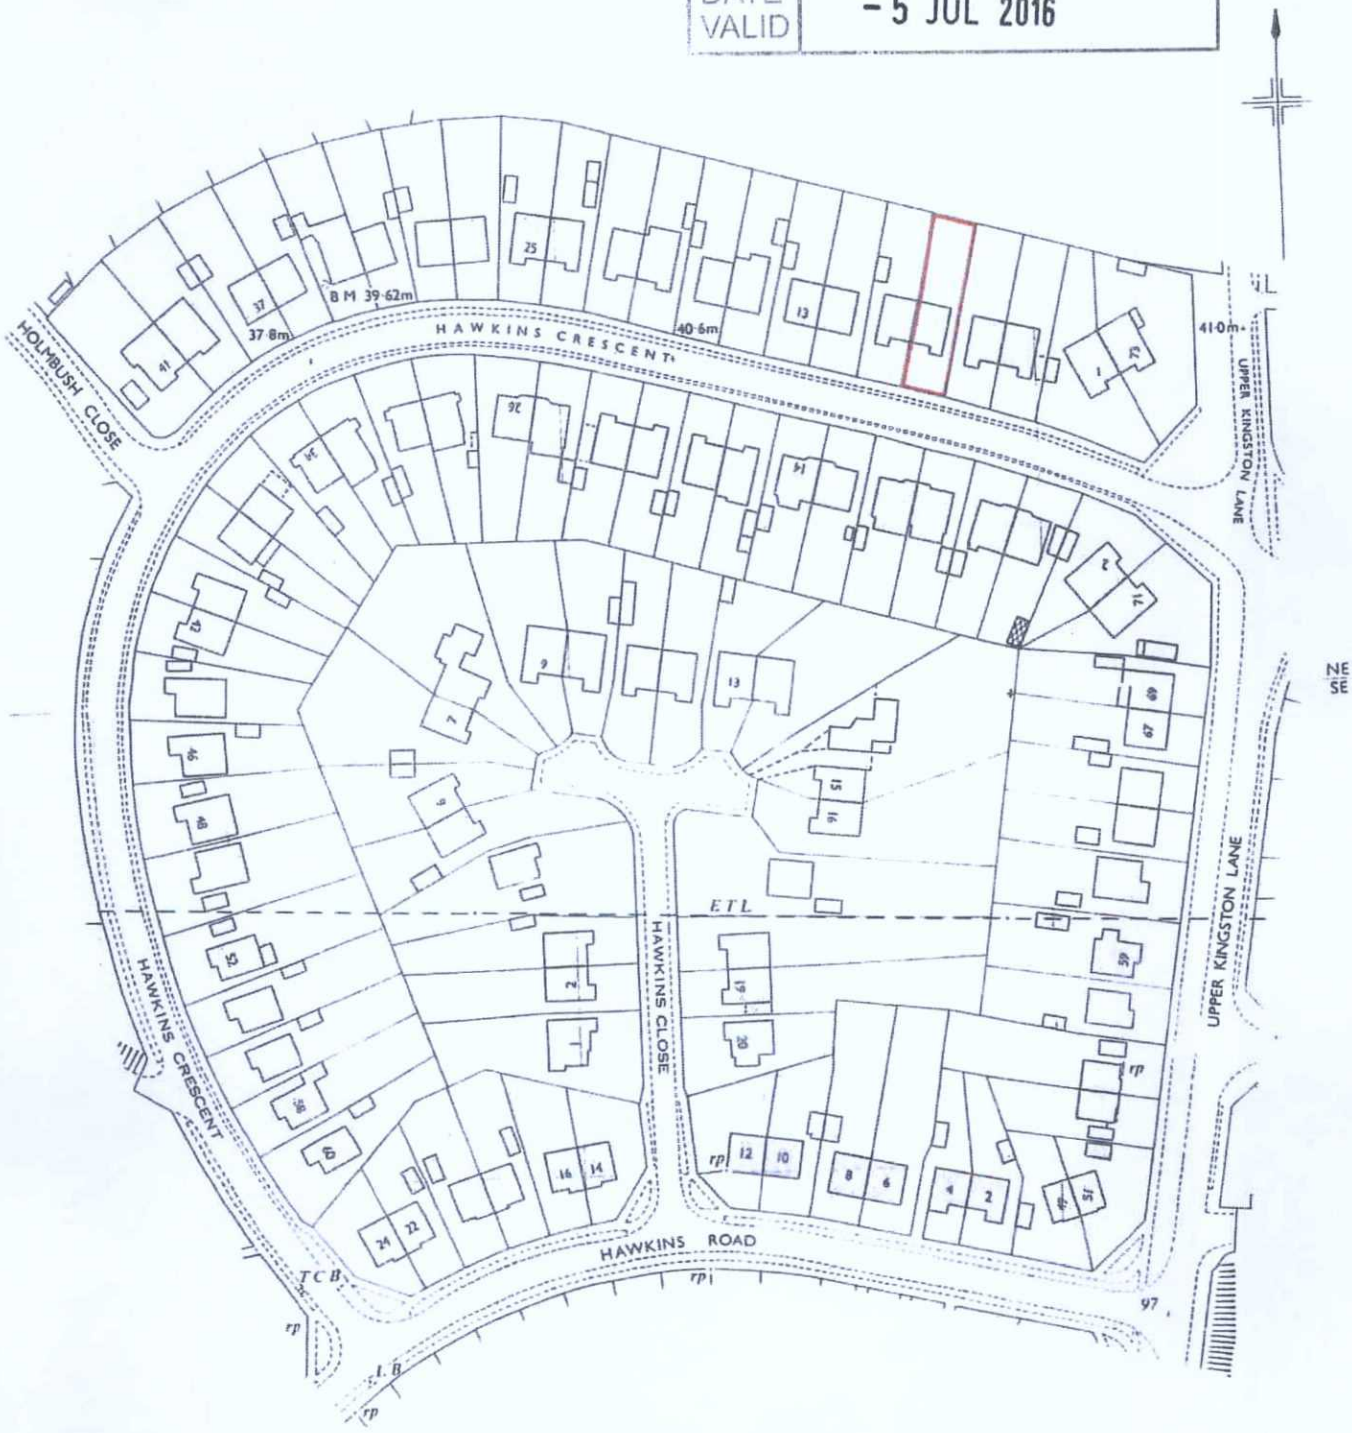


PROPOSED REAR EXTENSION
AT 7 HAWKINS CRESCENT
BLOCK PLAN

DRG - 7HC/2

SCALE 1/1250