


OS MasterMap 1250/2500/10000 scale
Monday, February 9, 2026, ID: CM-01262446
www.centremapslive.co.uk
1:500 scale print at A4, Centre: 522449 E, 106374 N
©Crown Copyright Ordnance Survey. Licence no. AC0000849896

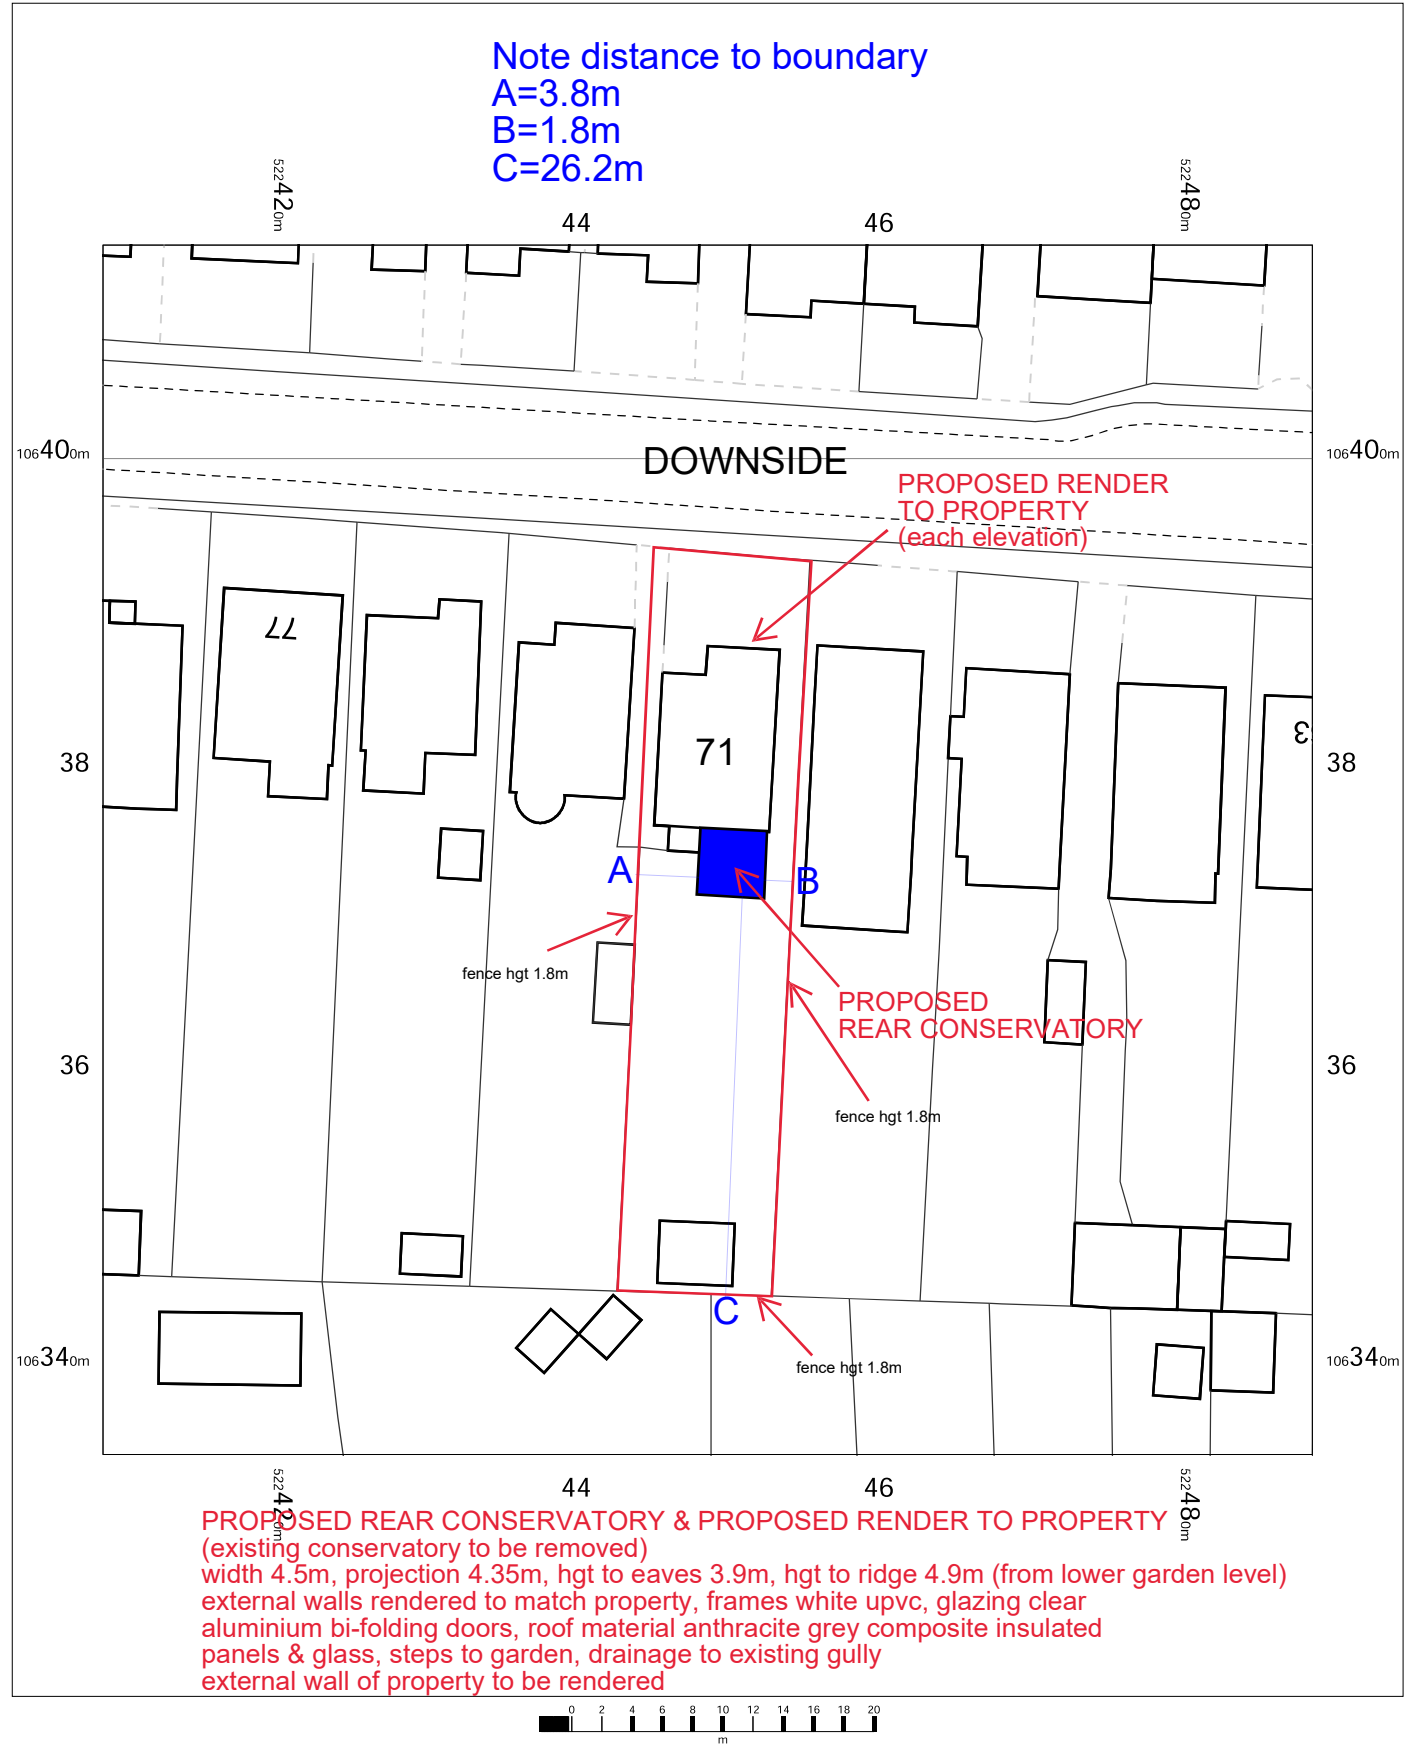