


Location Plan

Site Address: 71, Downside, Shoreham-by-sea, BN43 6HF

Date Produced: 17-Feb-2026

Scale: 1:1250 @A4

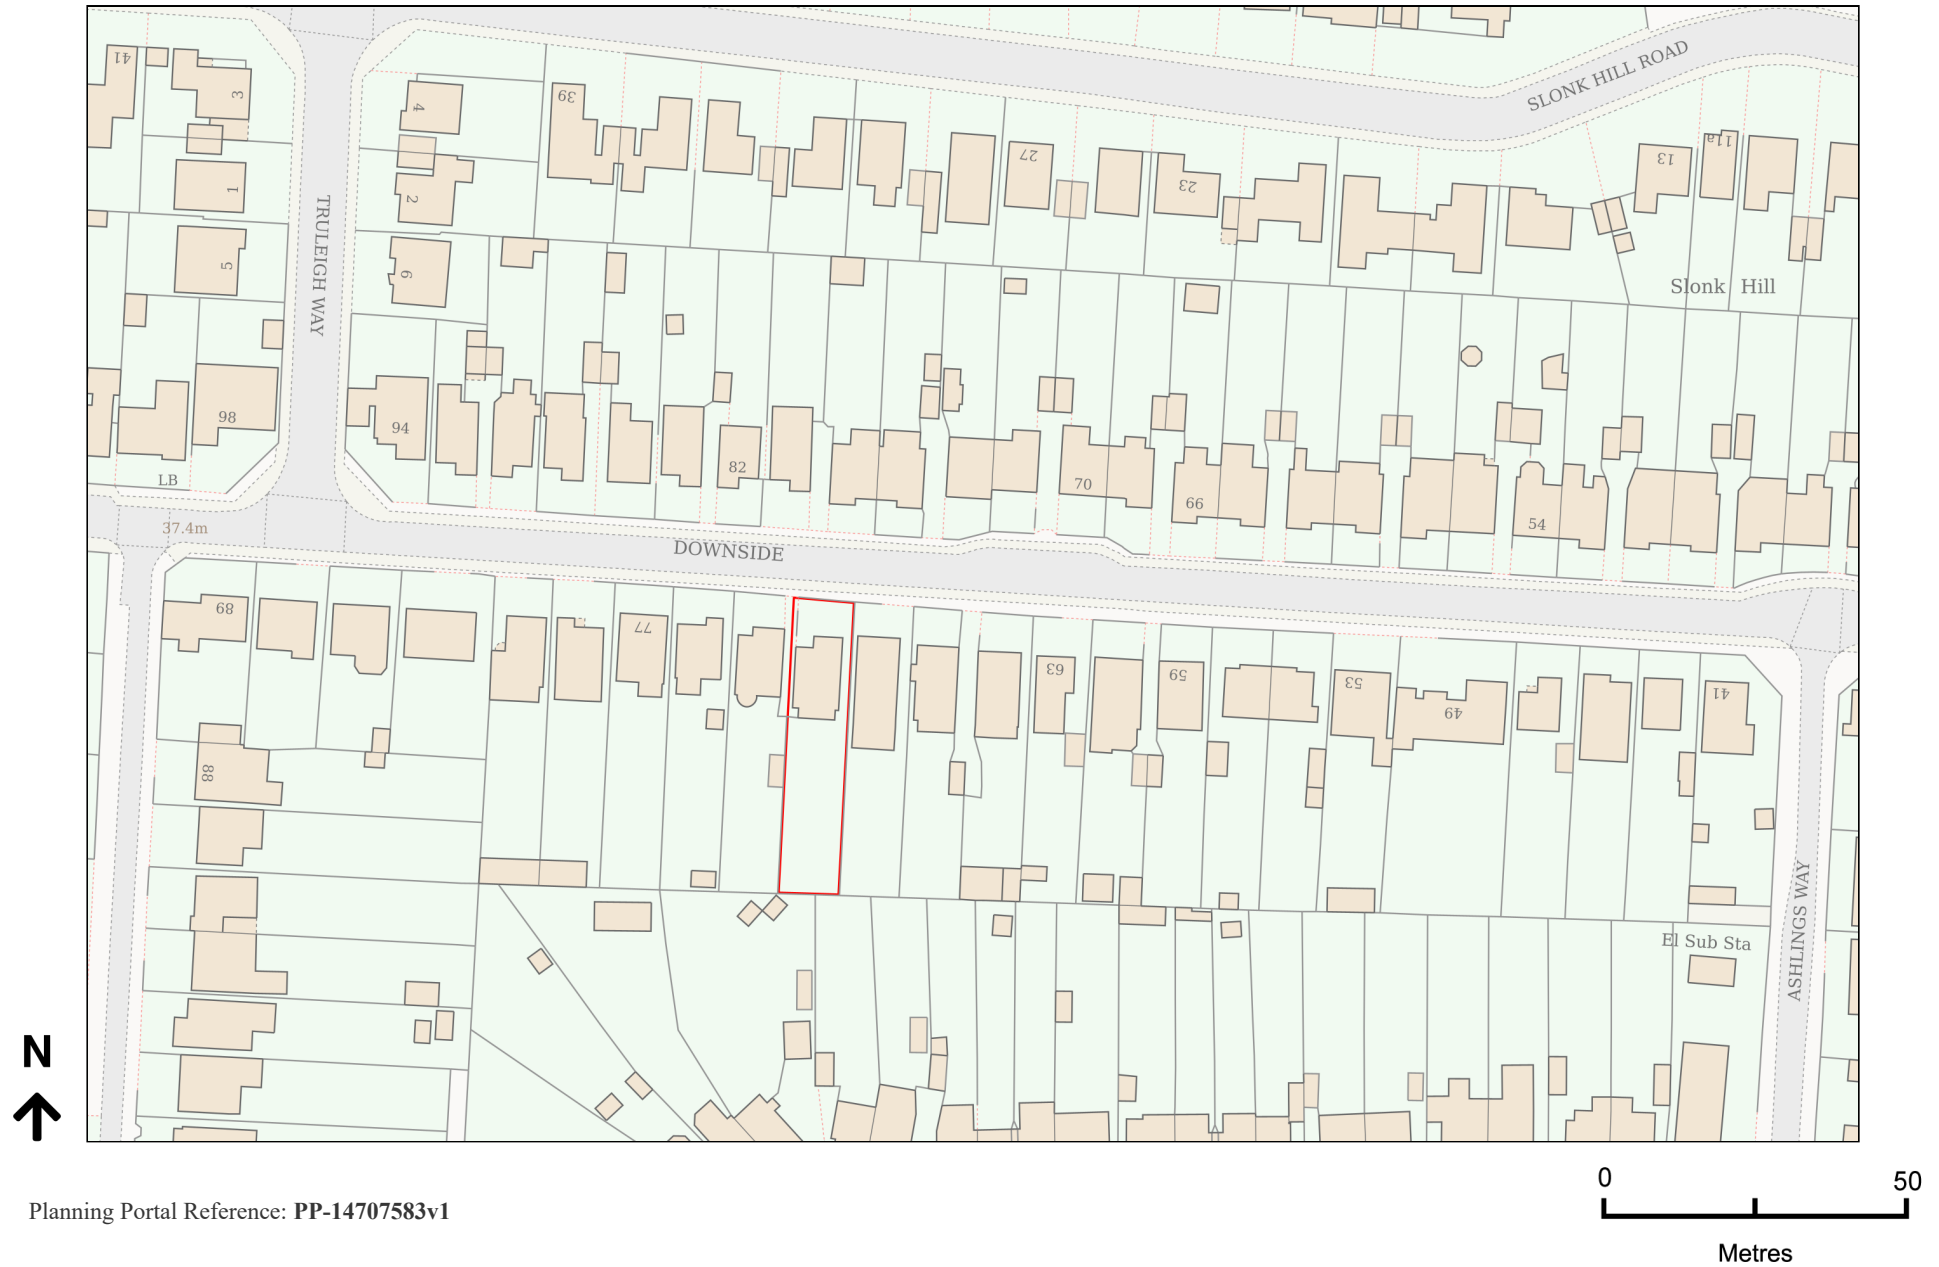

Planning Portal Reference: PP-14707583v1