




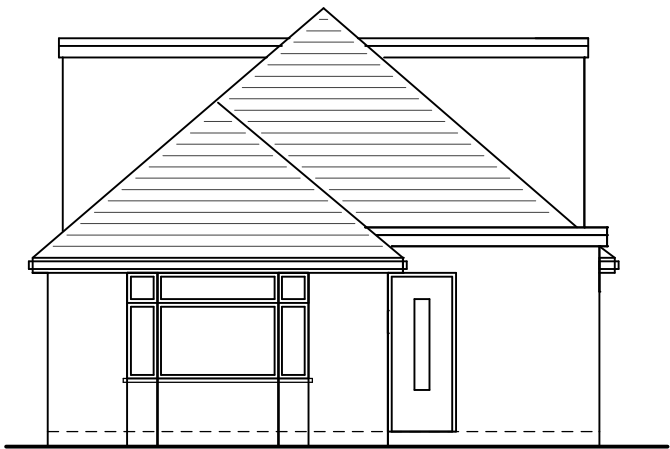


front (north) elevation

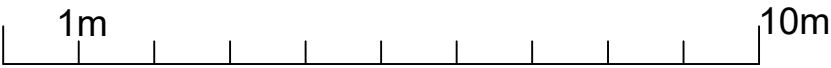


rear (south) elevation

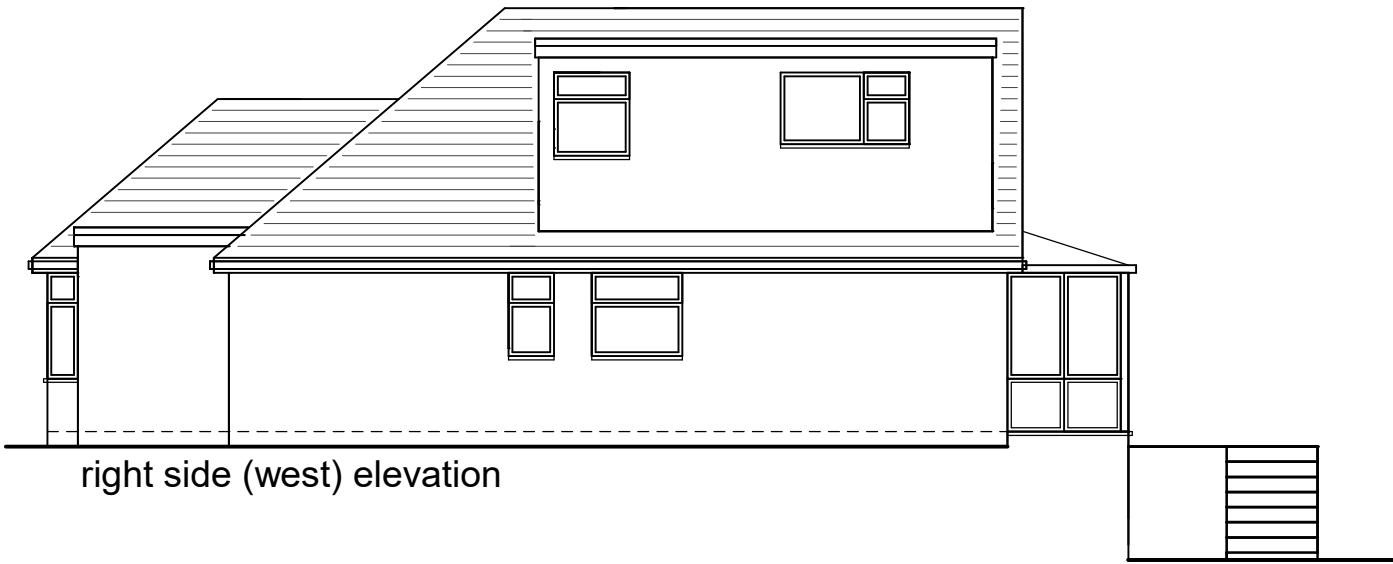


right side (west) elevation

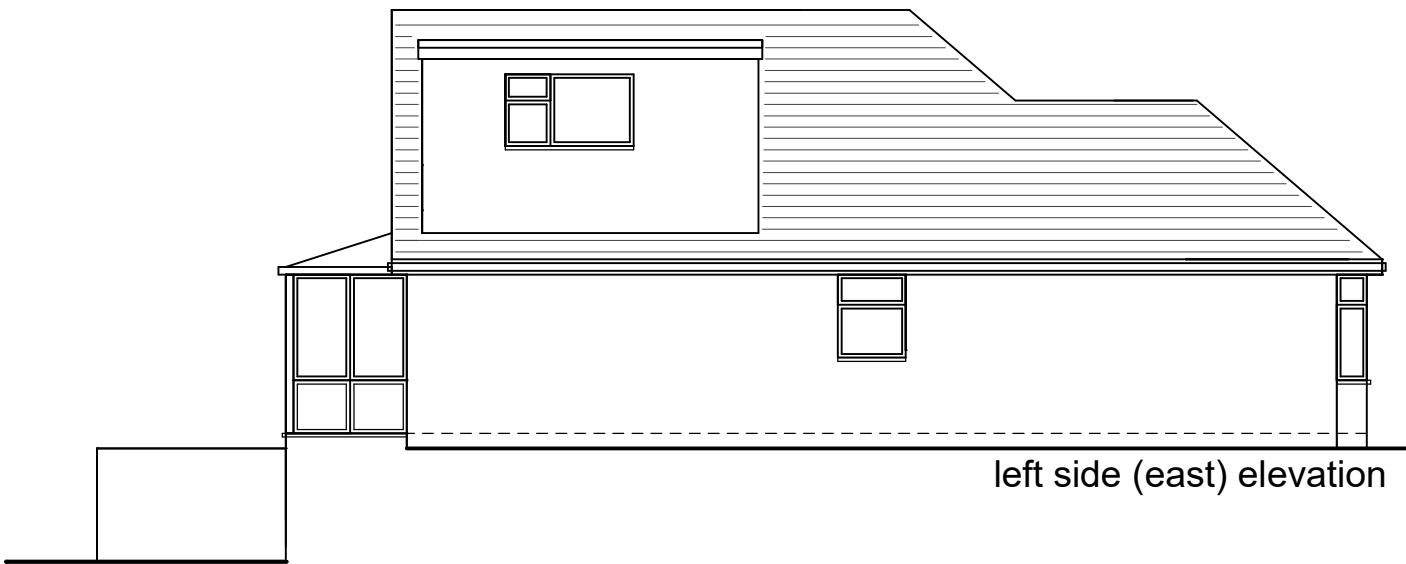

left side (east) elevation

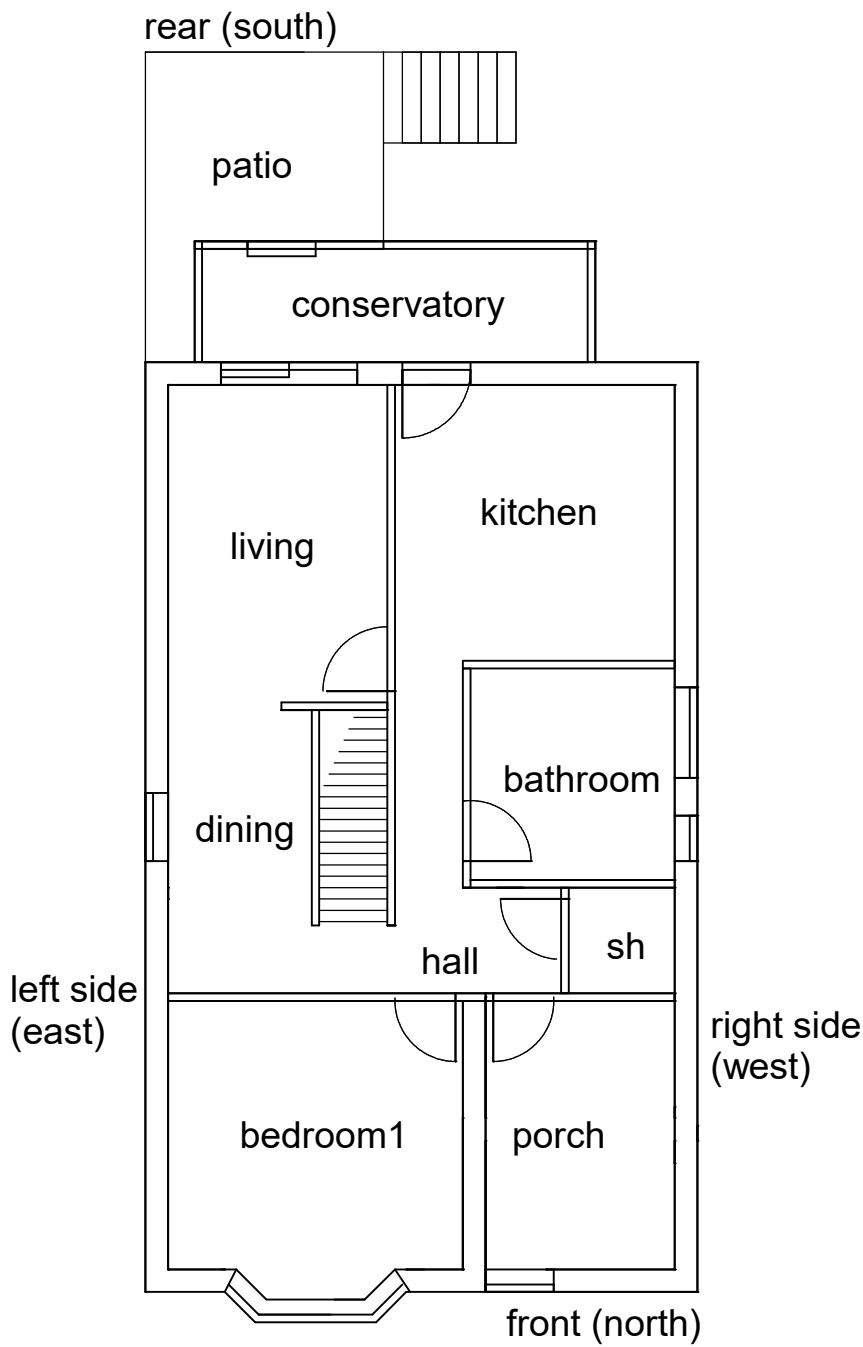

GROUND FLOOR LAYOUT

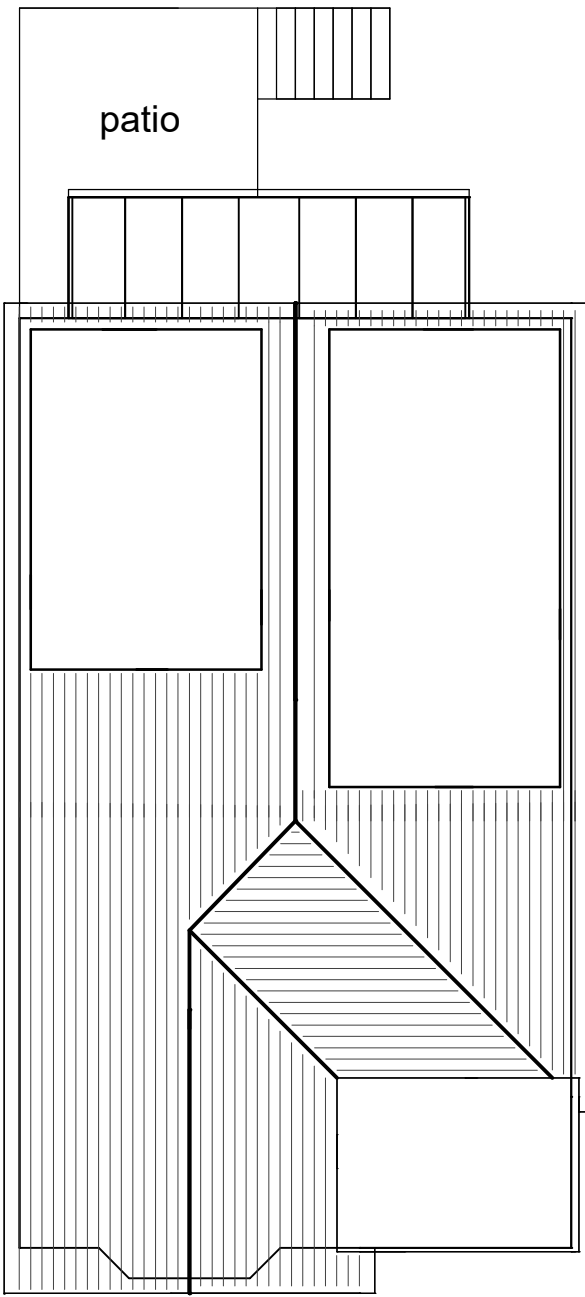

ROOF PLAN