DO NOT SCALE FROM THIS DRAWING

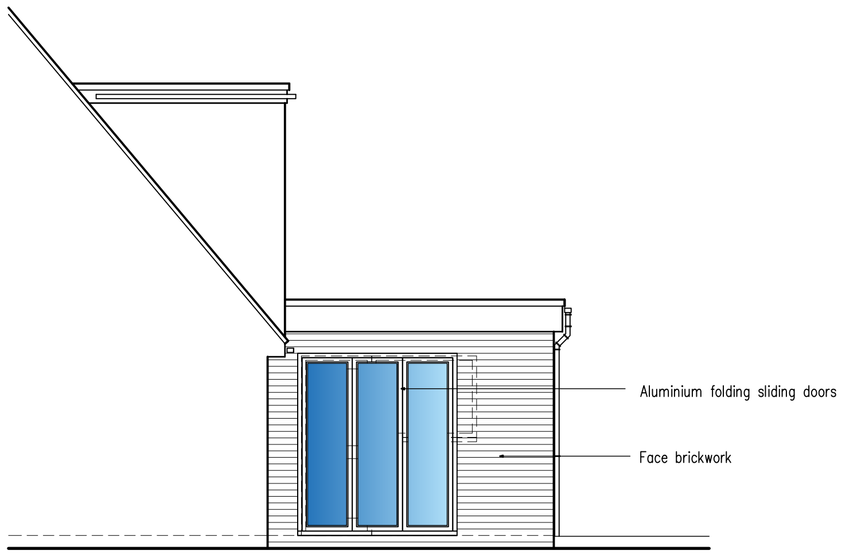

South Elevation



East Elevation

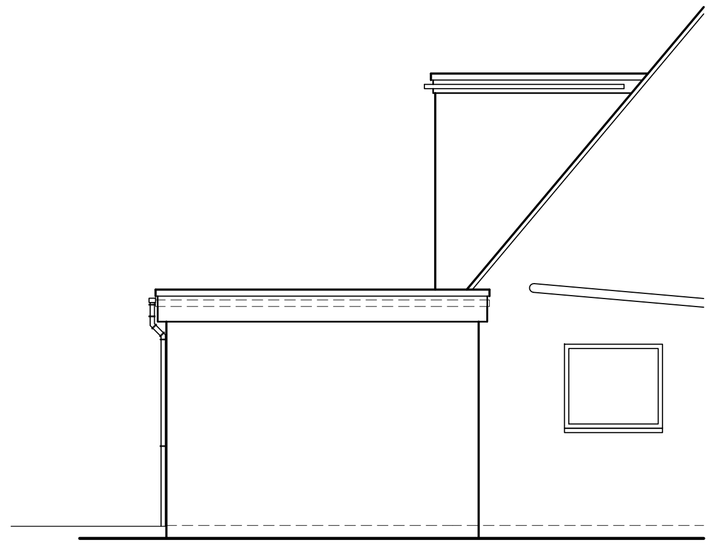

North Elevation

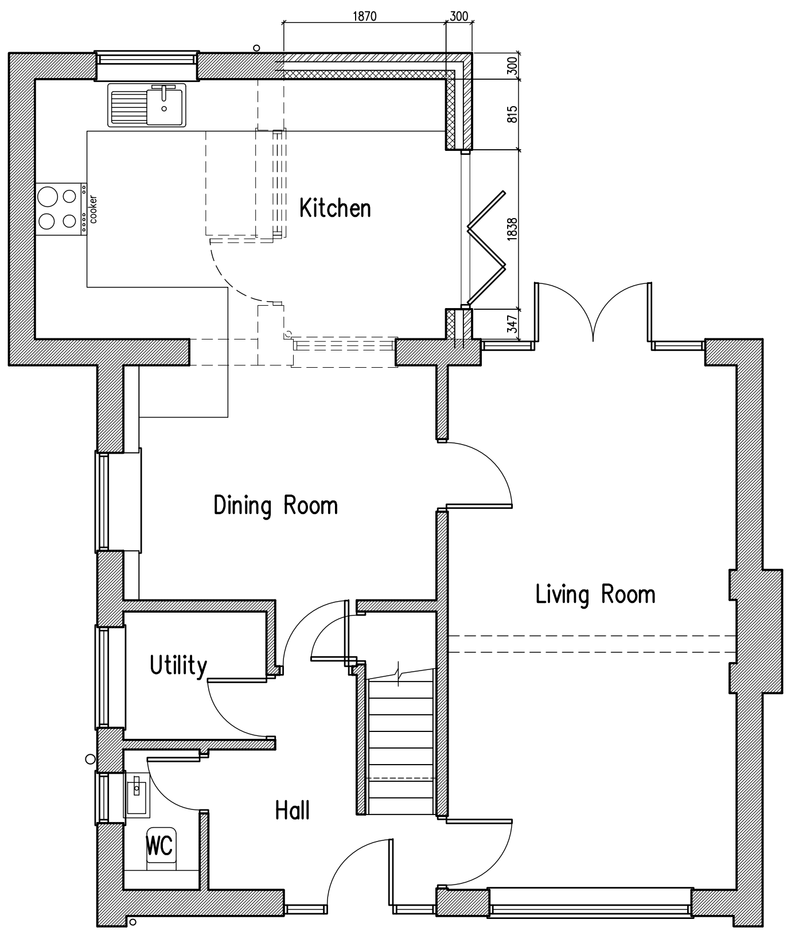

Ground Floor Plan

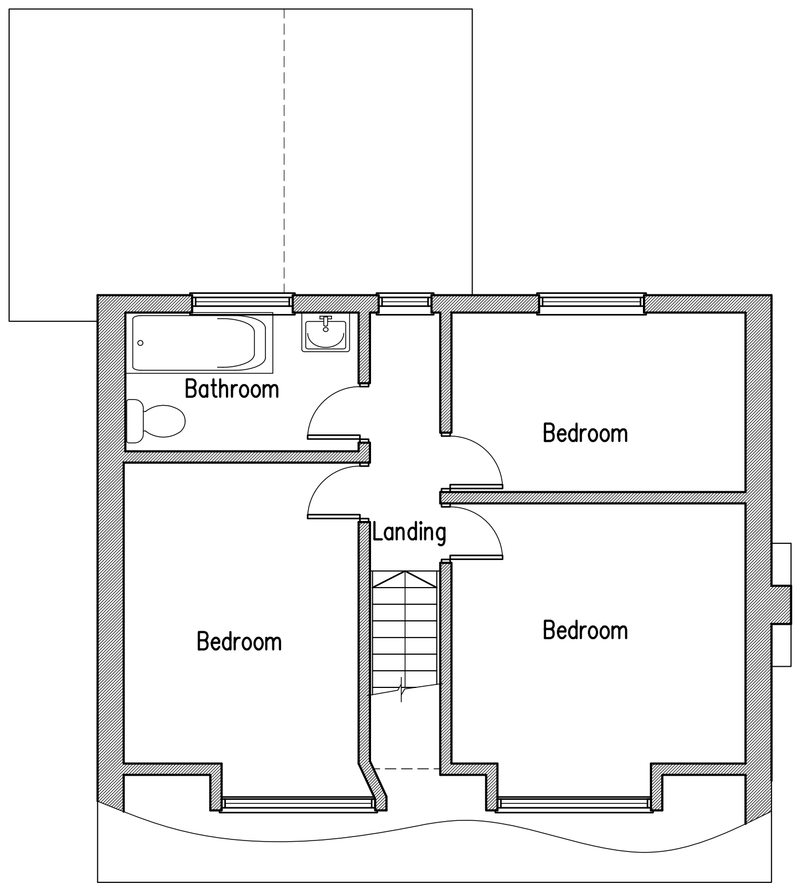

First Floor Plan

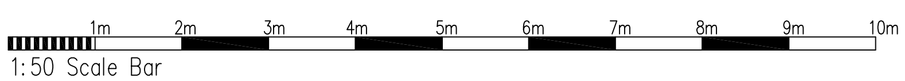

Proposed Single Storey Rear Extension at: 90 Western Road, Lancing BN15 9UB

rja Planning & Building Consultants Ltd.
1st Floor
10 High Street
Shoreham-By-Sea
West Sussex BN43 5DA
t: 01273 467297 mob: 07971 375739
e: rex@rjapbc.co.uk web: www.rjapbc.co.uk

Chartered Institute of Architectural Technologists

PROJECT: 90 Western Road, Lancing BN15 9UB			
DRAWING TITLE: Proposed Floor Plans & Elevations			
CLIENT: Mr and Mrs A. Parker	DWG NO: 21832-02	REVISION: A	
SCALE: 1:50 @ A1	DATE: 22.03.21	DRAWN: rex	