
Location Plan 1:1250

1:1250 Scale Bar


10m 50m 30m 40m 20m

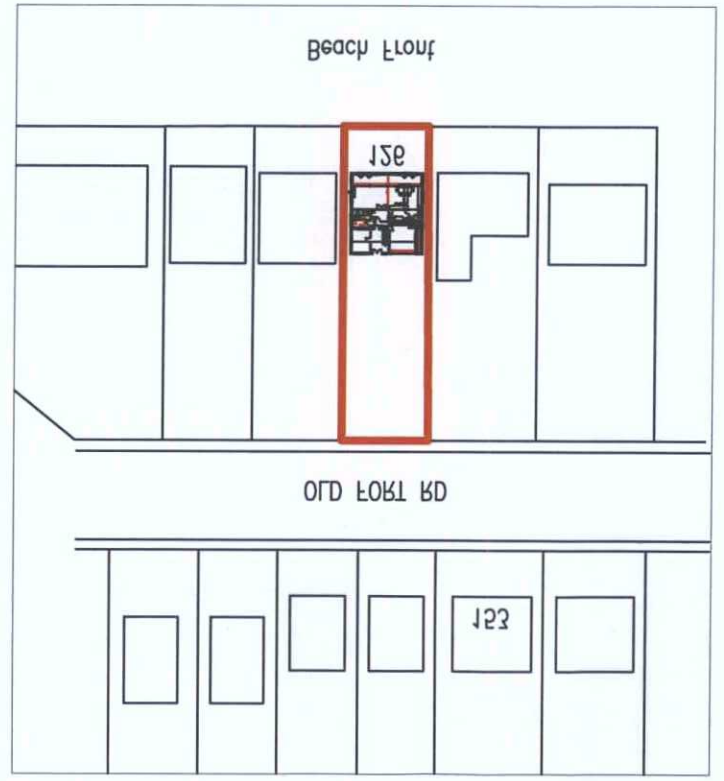

BLOCK PLAN 1:200

1:200 Scale Bar

10m 50m 30m 40m

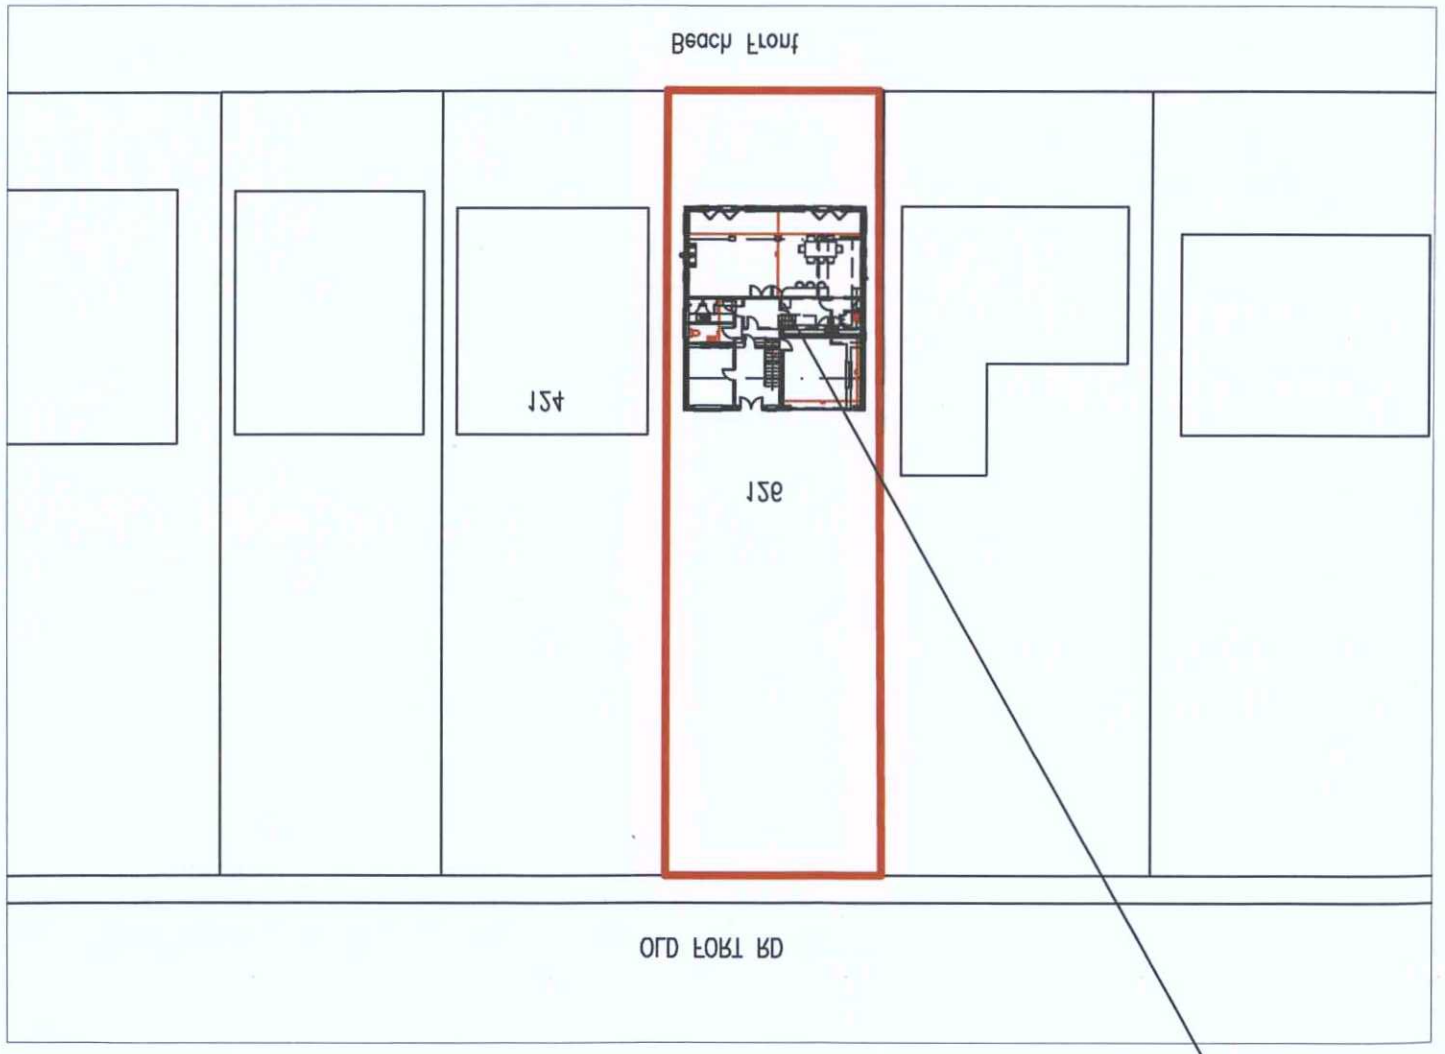

PLAN	WMDM\ce-AA\15
DATE VALID	31 MAY 2015

PLANNING SERVICES
ADUR & WORTHING

Note: All dimensions to be checked on site.

Client: L Tanner

Scale: 1:200, 1:1250 @ A3 paper size

Date: 15.1.2015 Drawn: BW

Drg. No. 03 Rev. n

Project:

Proposed development at:
12a Old Fort Rd
Shoreham Beach
Sussex

Title:

BLOCK & Location PLAN

plw
Architectural & Planning Services
12 West Street
Shoreham By Sea
West Sussex
BN43 5WE
01273 441009 (after 6pm)
07828898707
e-mail: penwithp12@yahoo.co.uk

Copyright of: