
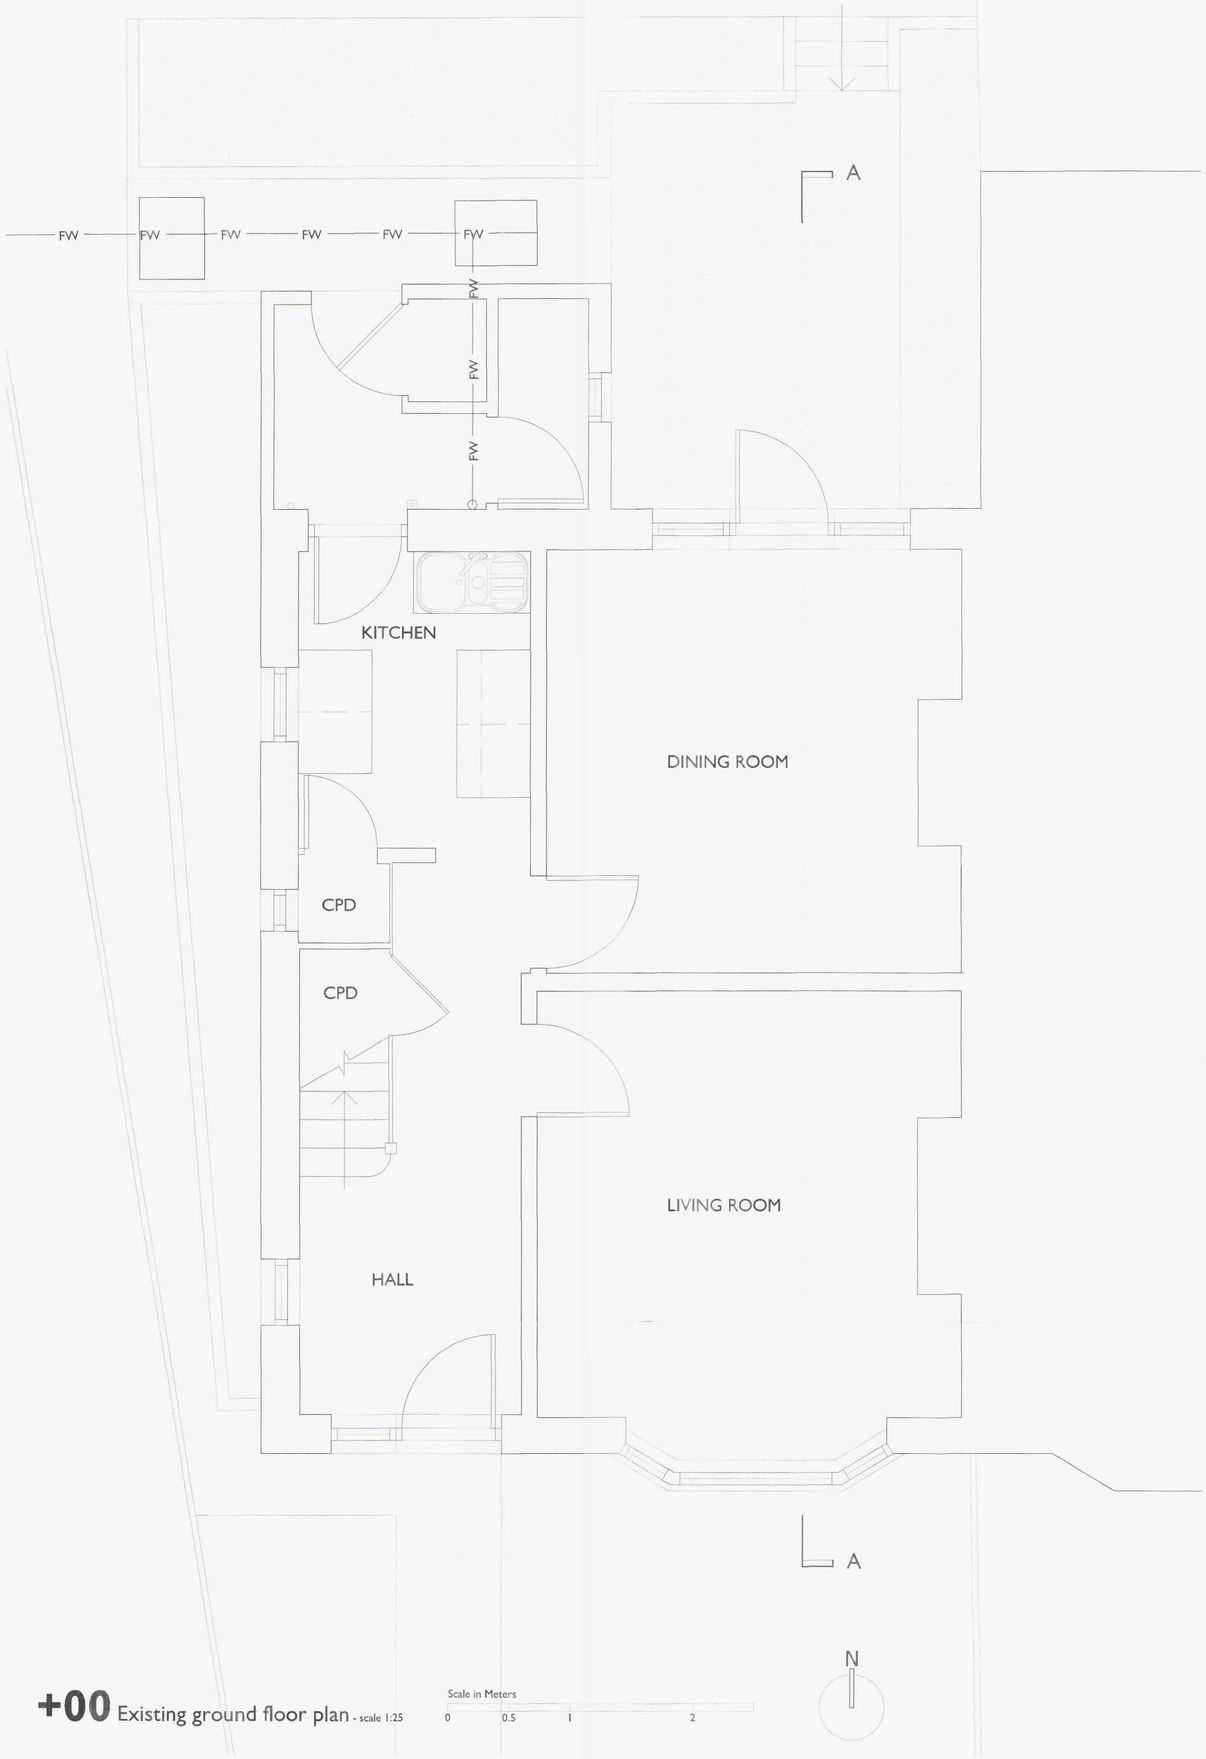


+00 Existing ground floor plan - scale 1:25

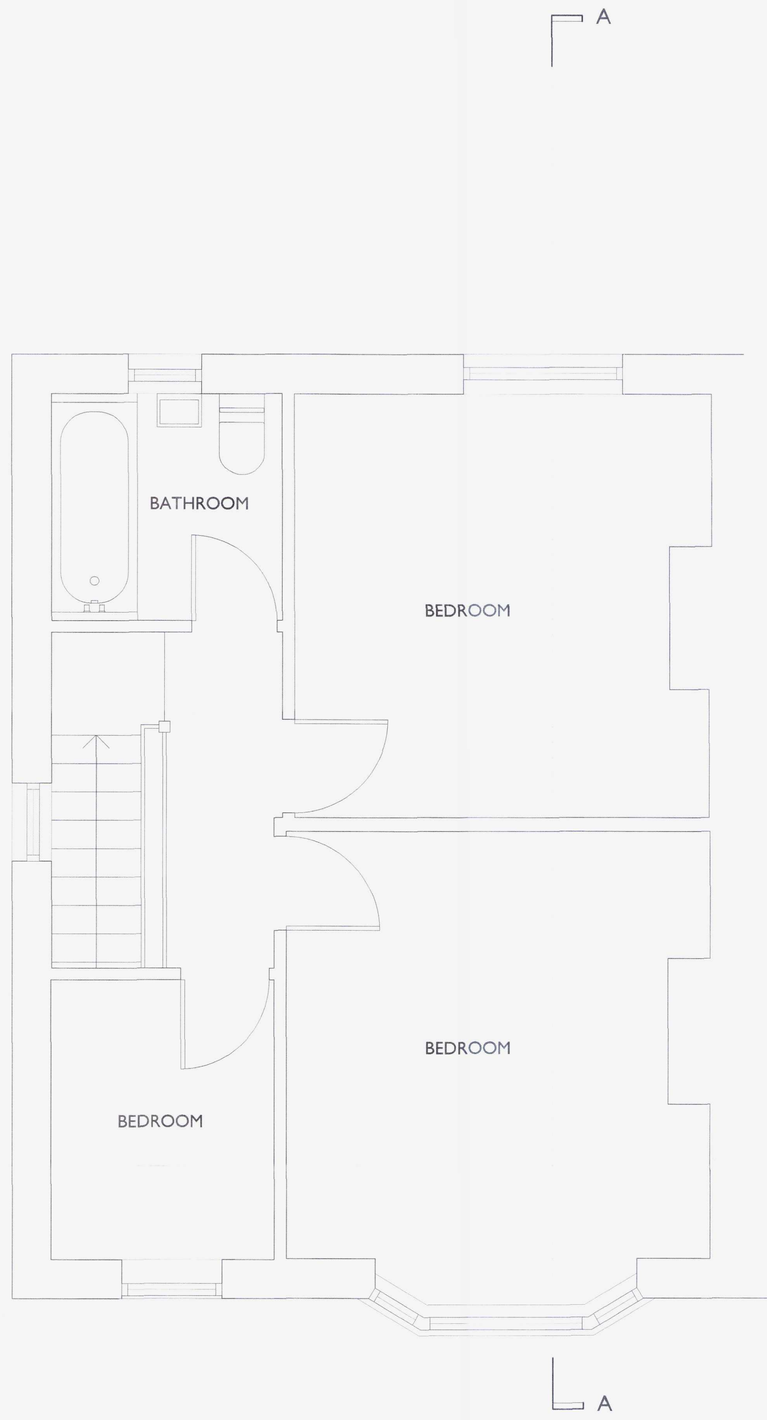

+01 Existing first floor plan - scale 1:25

Only figured dimensions are to be used. All dimensions to be checked on site.

Please note: Refer to 'type' of drawing below; planning drawings should only be treated as such.

Notes

PLANNING DIVISION
PLAN No. 94 3m 06.24 11
DATE 6 March 2024

APPLICATION FOR DETAILED
PLANNING CONSENT

REVISION

Liam Russell Architects
architecture and development

The Studios, 3 Broad Reach Mews, Ropetackle, Shoreham by Sea, West Sussex, BN43 5EY, UK
- t: +44 (0)845 180 3676 f: +44(0)845 180 3673 www.liamrussellarchitects.com -
Liam Russell Architects Ltd registered in England and Wales 04758636

JOB 12 OLD BARN WAY SOUTHWICK BN42 4NT	CHECKED LRA
	DRAWN SJC
CLIENT XX	DATE 07.11
	SCALE 1:50 @ A1 1:100 @ A3
DRAWING EXISTING PLANS	REVISION
	NUMBER 0605-PA-002

DO NOT SCALE FROM THIS DRAWING. THIS DRAWING IS COPYRIGHT ©