

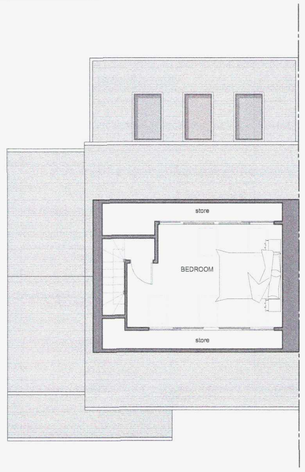


PROPOSED SECOND FLOOR PLAN
SCALE 1:100

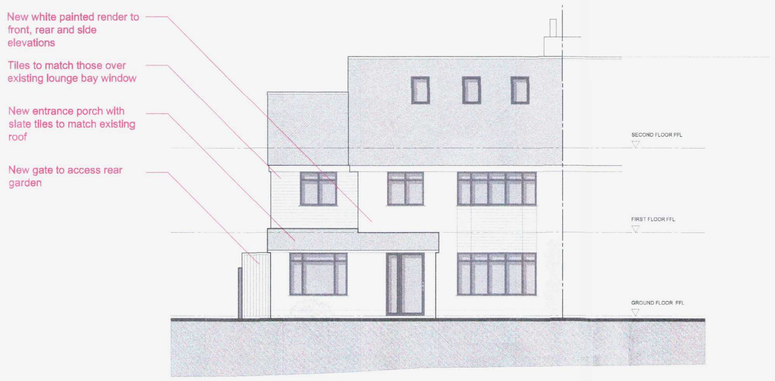

PROPOSED FRONT ELEVATION
SCALE 1:100

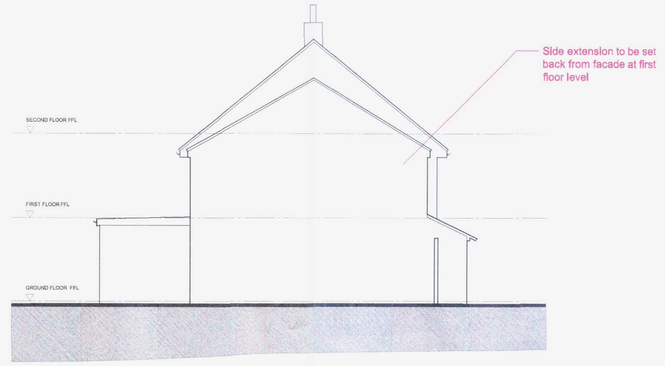

PROPOSED NORTH SIDE ELEVATION
SCALE 1:100


ADUR & WORTHING
PLANNING SERVICES

PLAN	AWDM/0026/15
DATE VALID	Rec'd 23/3/15


PLANNING SERVICES
27 MAR 2015
APPROVED




PROPOSED FIRST FLOOR PLAN
SCALE 1:100

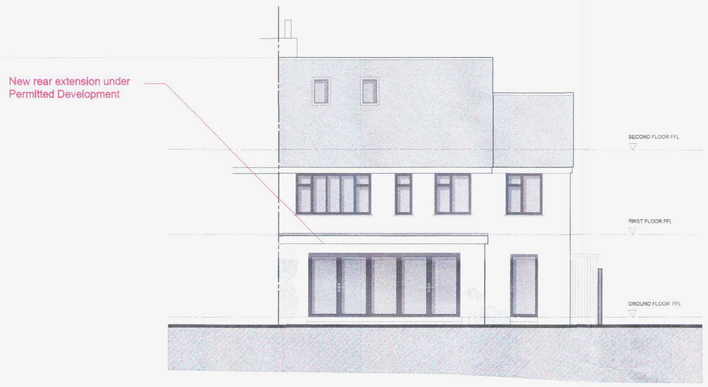

PROPOSED REAR ELEVATION
SCALE 1:100

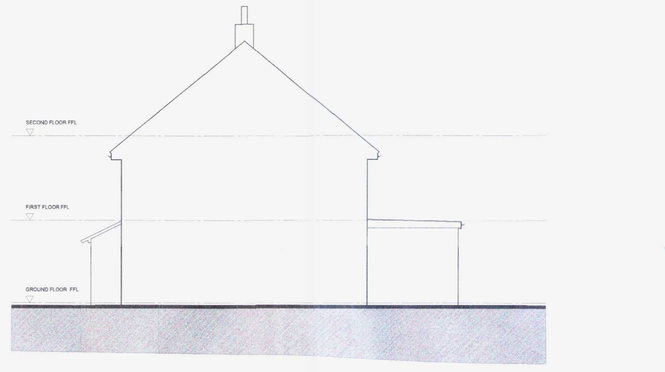

PROPOSED SOUTH SIDE ELEVATION
SCALE 1:100

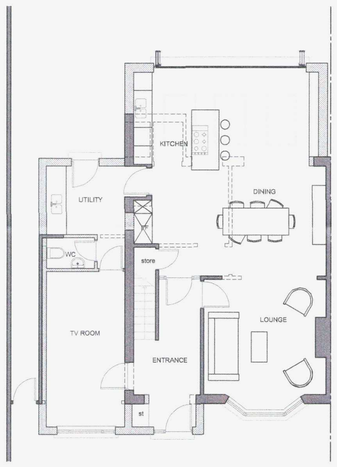


PROPOSED GROUND FLOOR PLAN
SCALE 1:100

1:100 1 2 3 4 5 6 7 8 9 10 m



BLOCK PLAN
SCALE 1:500

1:500 5 10 15 20 25 30 35 40 45 50 m

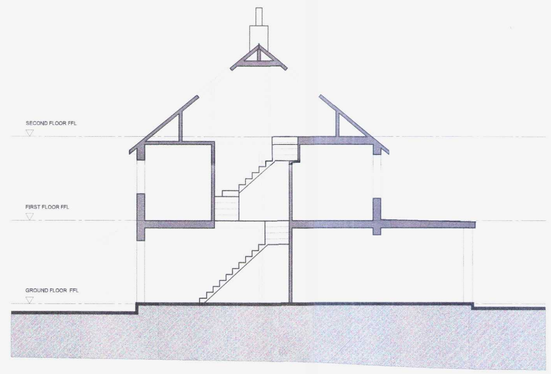

PROPOSED SECTION AA
SCALE 1:100

D	23/03/2015	Removal of roof extension
C	14/03/2015	Amendments to roof extension plan & elevations
B	30/01/2015	Amendments to roof and block plan
A	30/01/2015	Additional Side Elevation and amendments to notes
Revision	Date	Description

Louise Gauld
1 Pembroke Crescent, Hove
East Sussex, BN3 5DH
T: +44(0)7786 805 702
E: louise.gauld@googlemail.com

Client	Mr & Mrs Dean
Job	**10 The Close** **Shoreham by Sea** **BN43 5AH**
Drawn	LJG
Date	DECEMBER 2014
Scale	VARIES
Drawing Title	Proposed Drawings - Planning Application
Drawing Number:	**202 101 REV D**

All dimensions must be checked on site prior to construction. Any discrepancies must be reported to the architect immediately. This drawing remains the copyright of the architect and no portion should be reproduced without the permission of the architect.