DO NOT SCALE FROM THIS DRAWING



East Elevation



North Elevation

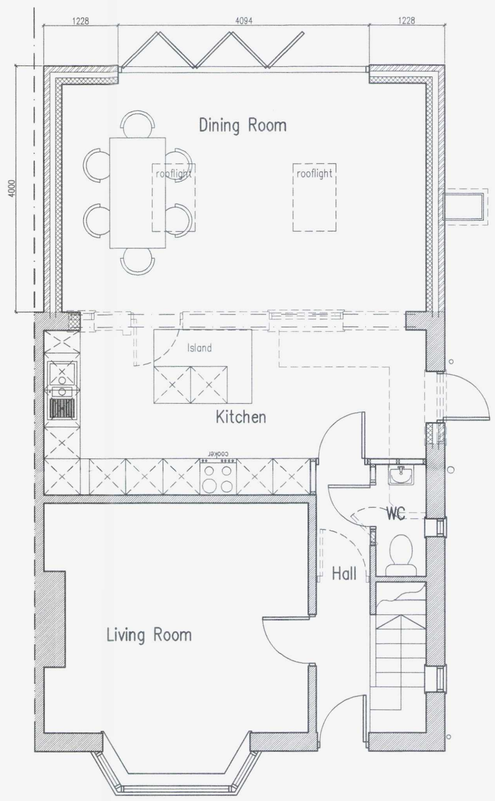

Ground Floor Plan

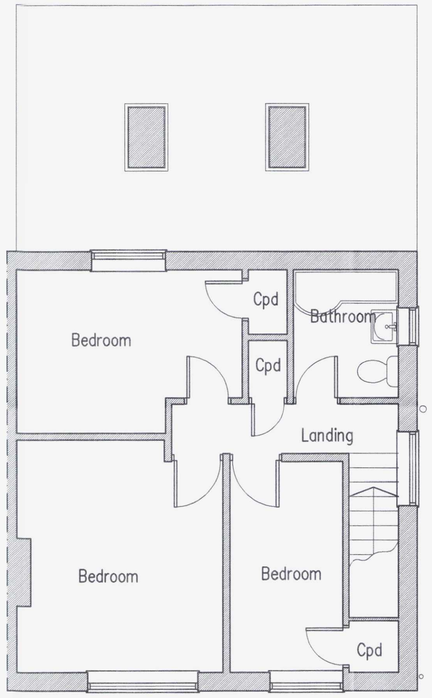

First Floor Plan

ADUR & WORTHING PLANNING SERVICES
PLAN AWDM/ 0419/15
DATE VALID 27 MAR 2015

PRELIMINARY
Subject to client's comments

1m 2m 3m 4m 5m 6m 7m 8m 9m 10m
1:50 Scale Bar

A | 24.3.15 | Client's requirements added

Proposed Single Storey Rear Extension & Internal Alterations At: 27 The Drive, Southwick, West Sussex

rja Planning & Building Consultants Ltd.
16 Greenacres
Shoreham-By-Sea
West Sussex
BN43 5WY
t/f: 01273 467297 mob: 07971 375739
e: rex@rjapbc.co.uk web: www.rjapbc.co.uk

Chartered Institute of Architectural Technologists

PROJECT: 27 The Drive, Southwick, West Sussex
DRAWING TITLE: Proposed Floor Plans & Elevations
CLIENT: Mr & Mrs. S. Davis
DWG NO: 15534-01
REVISION: A
SCALE: 1:50 @ A1
DATE: 16.03.15
DRAWN: rex