
DRAWING TO BE READ IN CONJUNCTION WITH WRITTEN CONSTRUCTION NOTES OR WRITTEN SPECIFICATION

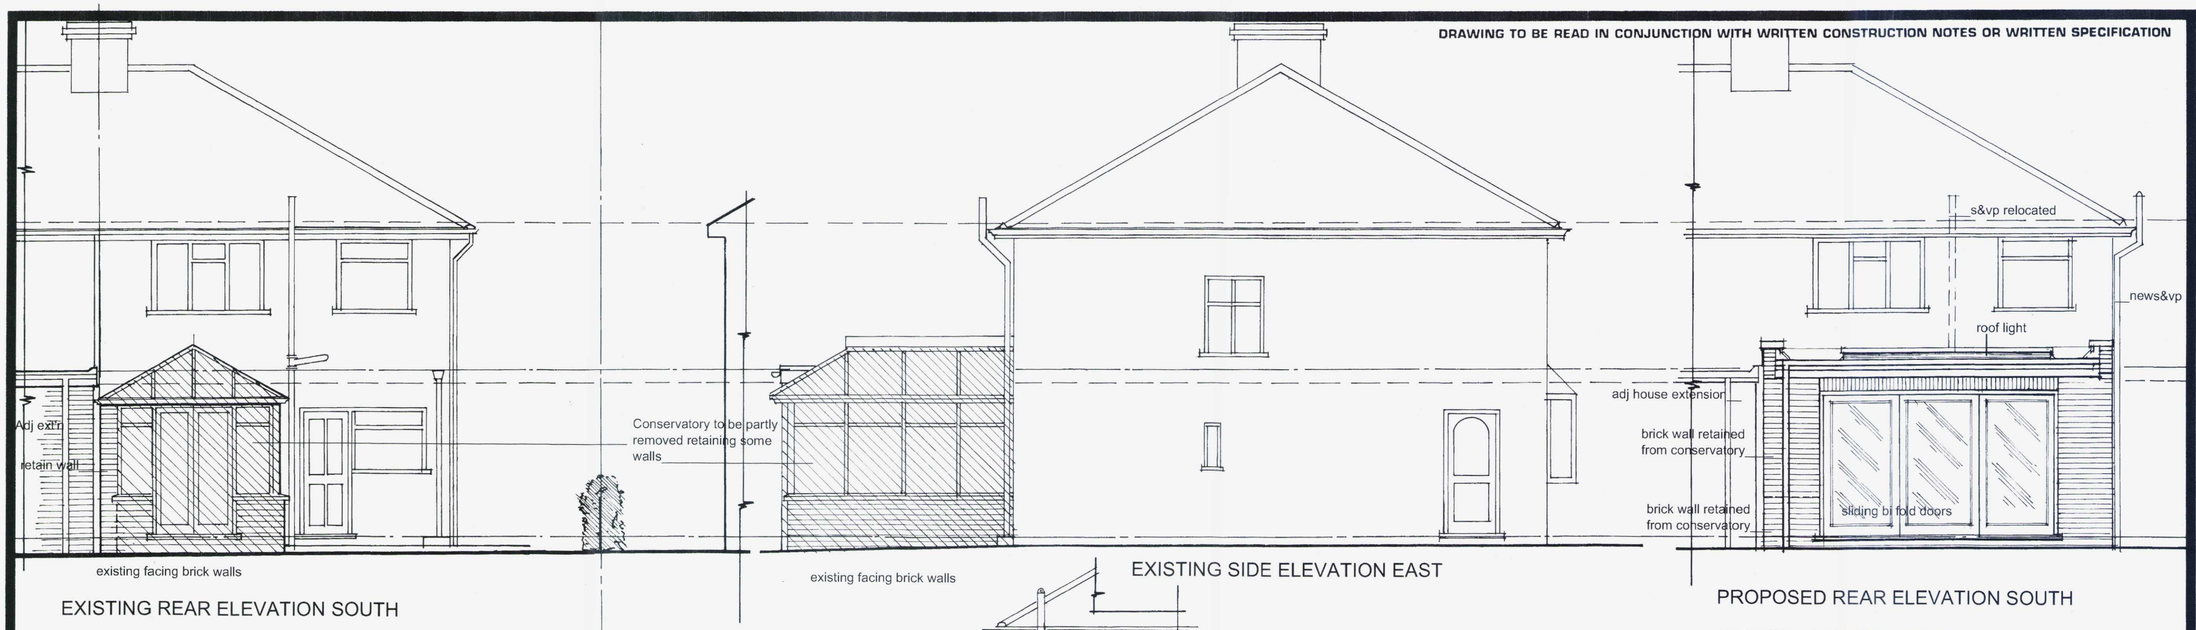


EXISTING SIDE ELEVATION EAST


EXISTING REAR ELEVATION SOUTH

PROPOSED REAR ELEVATION SOUTH


ALL MATERIALS TO MATCH EXISTING.
MINERAL FELT & STONE CHIPPING ROOF COVERING TO NEW FLAT ROOF

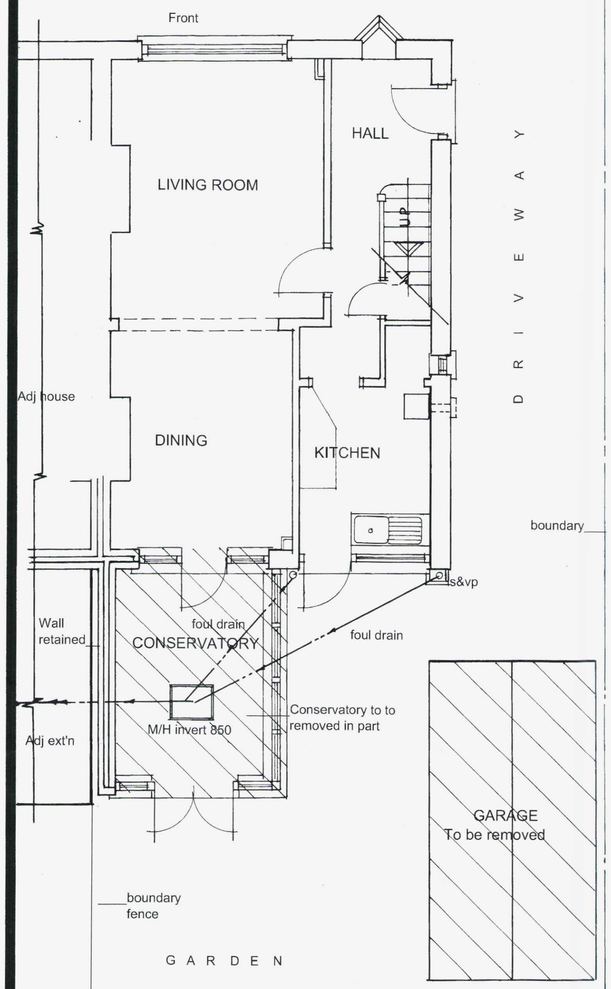

EXISTING GROUND FLOOR PLAN

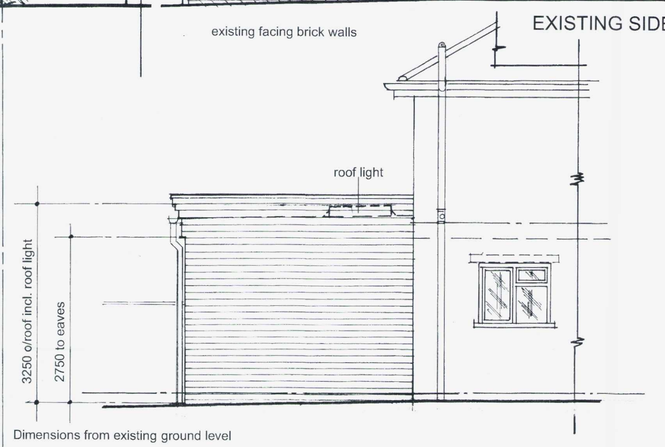

PROPOSED ELEVATION EAST

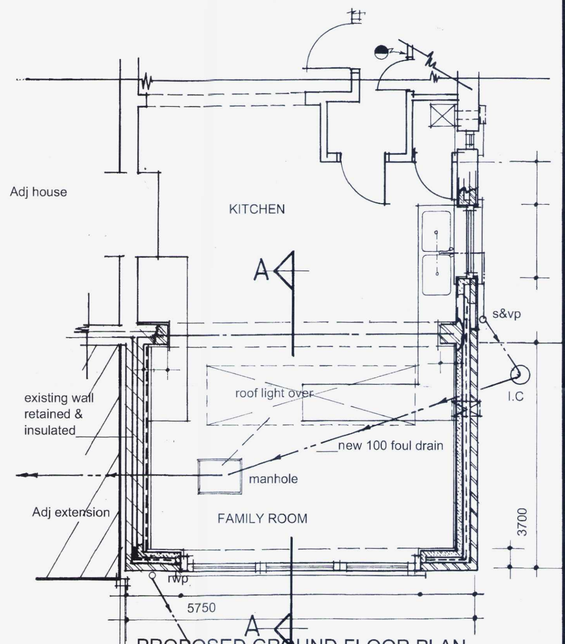

PROPOSED GROUND FLOOR PLAN

A1

NOTES

All dimensions and levels must be checked on site and not scaled from this drawing.

CLIENT APPROVED

DATE APPROVED.....

SIGNED.....

THIS COPY ISSUED FOR SITE USE

ISSUE DATE.....

ISSUED BY.....

SIGNED.....

Only drgs duly signed and dated by an authorised agent of John Tadman B D & S Associates shall be used for construction purposes

THIS DRG TO BE READ IN CONJUNCTION WITH:-

DRG No.	TITLE

	Date	Revisions
A		

© Copyright

John Tadman BD & S Associates
Aston Cottage
Netherfield Hill
Battle
East Sussex TN33 OLG
01424 777301

Principal: John Tadman Dip Arch.
Associate Chartered Institute of Building (FAS) F.F.B. ARSH.

Client
MR S.HERRIOTT&MS.K.LOWE

Job Title
PROPOSED SINGLE STOREY EXTENSION TO REAR OF 113 UPPER SHOREHAM ROAD SHOREHAM BN43 6TA

Drawing Title
EXISTING & PROPOSED DETAILS

ADUR & WORTHING PLANNING SERVICES
PLAN AWDM 0720/15
DATE 12 MAY 2015
VALID

Scale 1:50

Date MAY 2015 | Drawn by john tadman.

Drg. No. 2273/15/01 | Rev.

534497