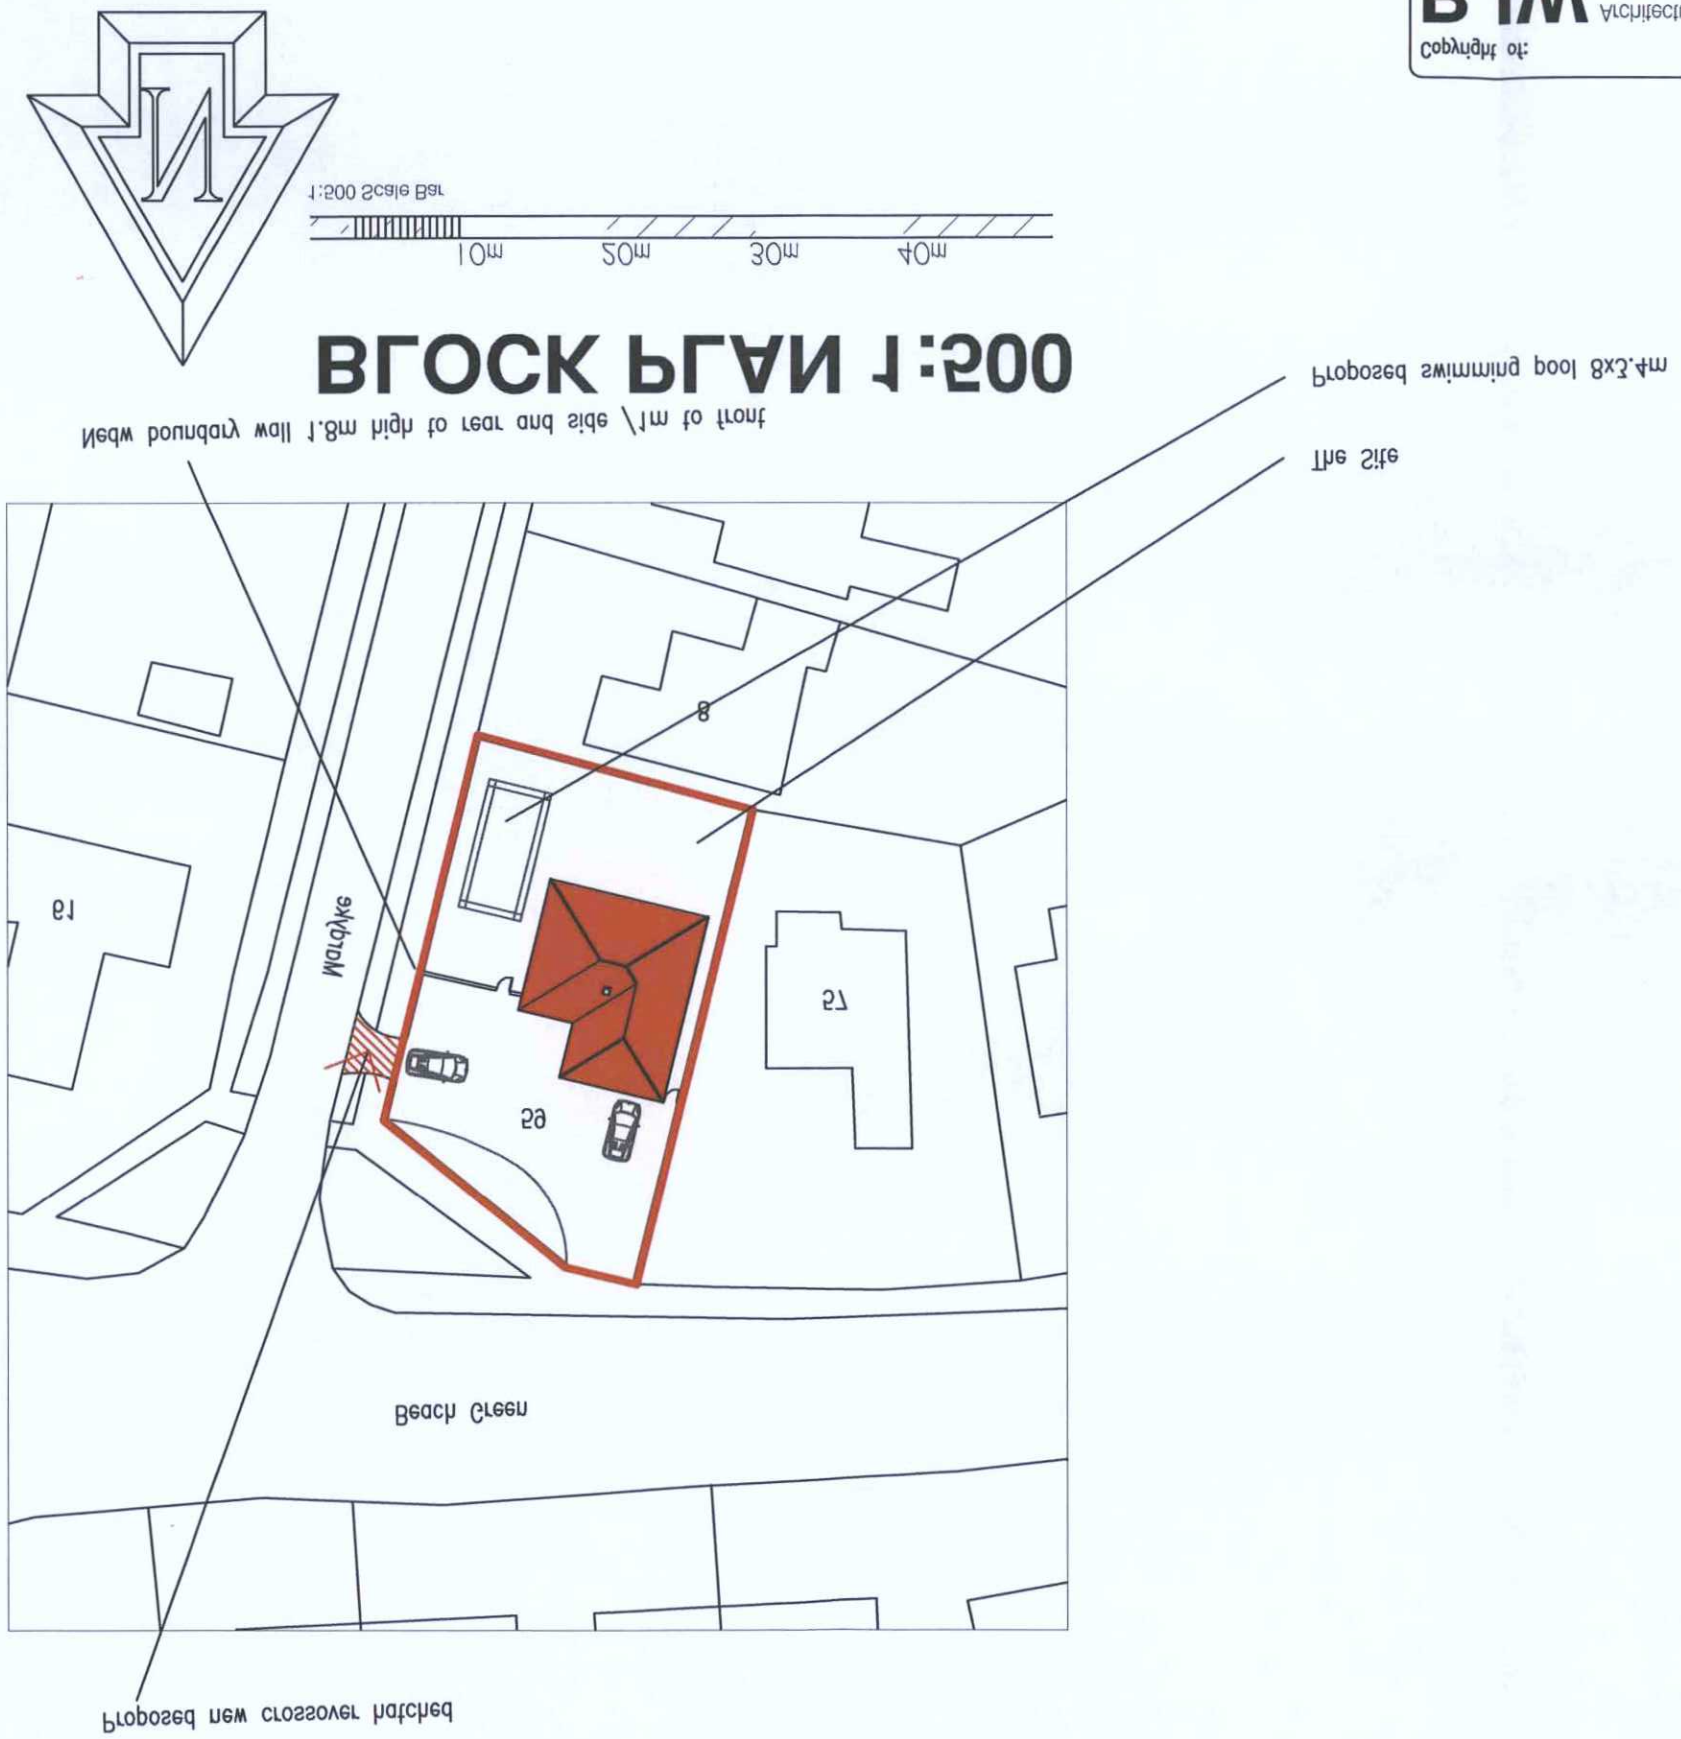

BLOCK PLAN 1:500

1:500 Scale Bar

10m 20m 30m 40m

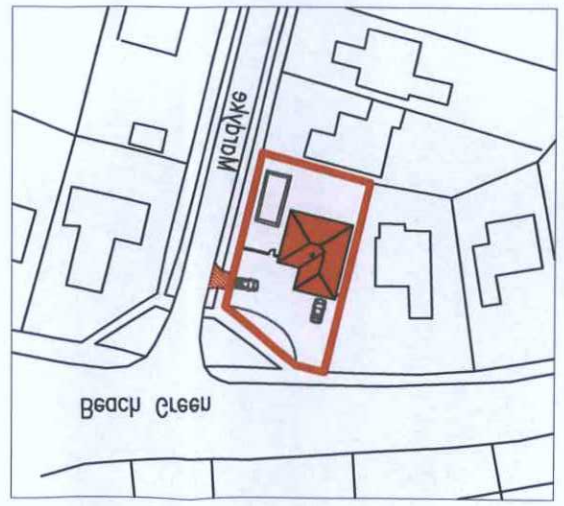

Location PLAN 1:1250

1:1250 Scale Bar

10m 20m 30m 40m 50m

ADUR & WORTHING
PLANNING SERVICES

PLAN	AWDM/ 0205/12
DATE	13 MAY 2012
VALID	

AMENDED

Note: All dimensions to be checked on site.

Client:

Scale:

1:500, 1:1250 @ A3 paper size

Date: 1.4.2015

Drawn: BLW

Drg. No. 05

Revn

Project:

Proposed extension at:
59 Beach Green
Shoreham Beach

Title:

BLOCK & Location PLAN

Copyright of:

BLW
Architectural & Planning Services
15 West Street
Shoreham By Sea
West Sussex
BN43 5WF
01273 441009
07856899101
e-mail: penw@plwarchitectural.co.uk
website: plwarchitectural.co.uk