AMENDMENT

Received 3 July 2012
AWDM/0573/12

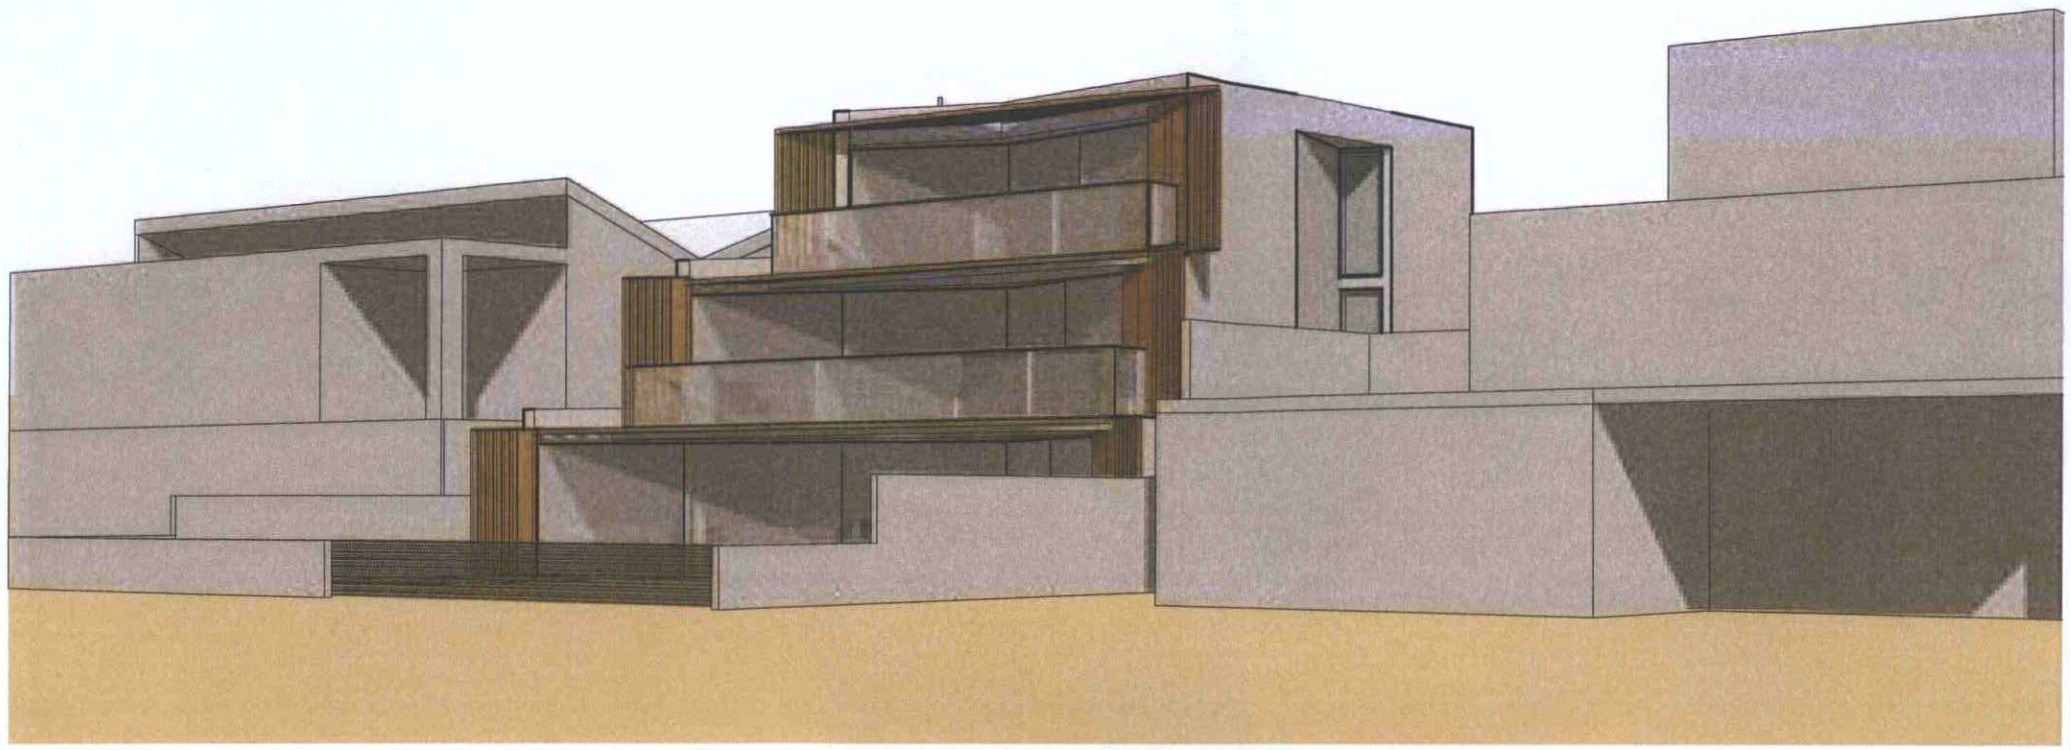

View from the beach looking north east

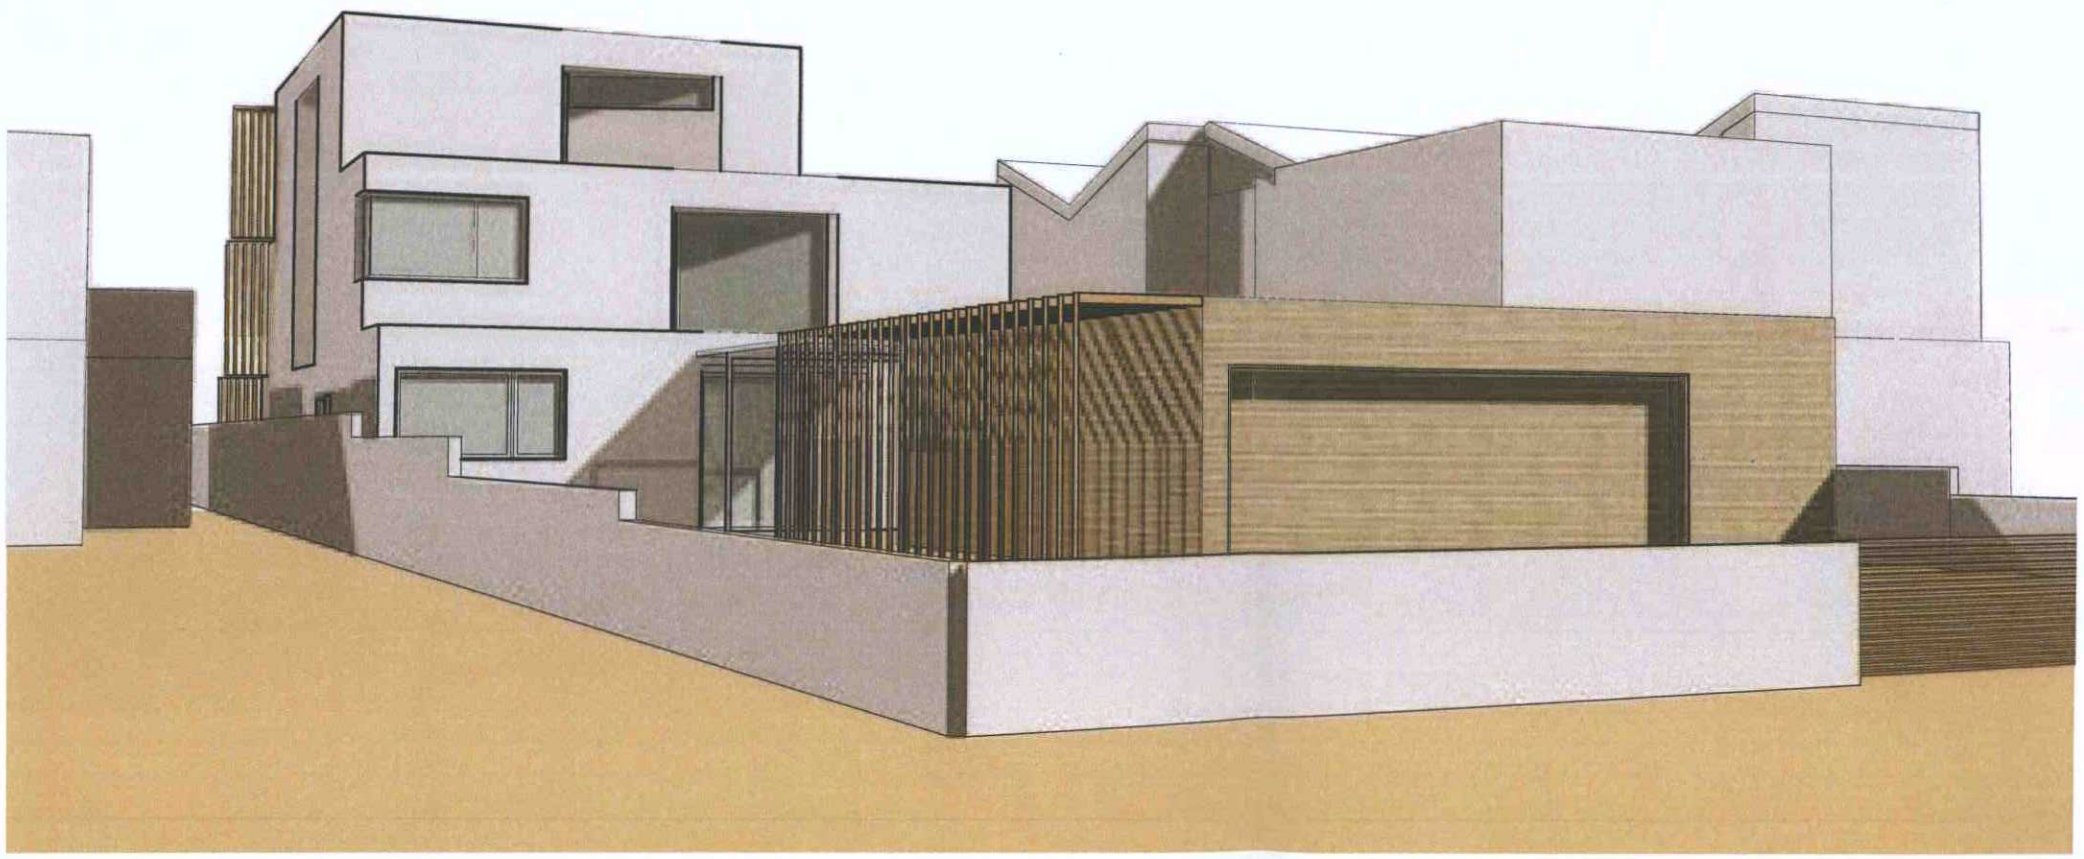

View from Old Fort Road looking south east

*thinkingspace ltd

Donald House
90 Old Fort Road, Shoreham by Sea

sketch views: 1017/SK01/01
3rd July 2012