AMENDMENT

Received 5 July 2012
Awdm/0543/12

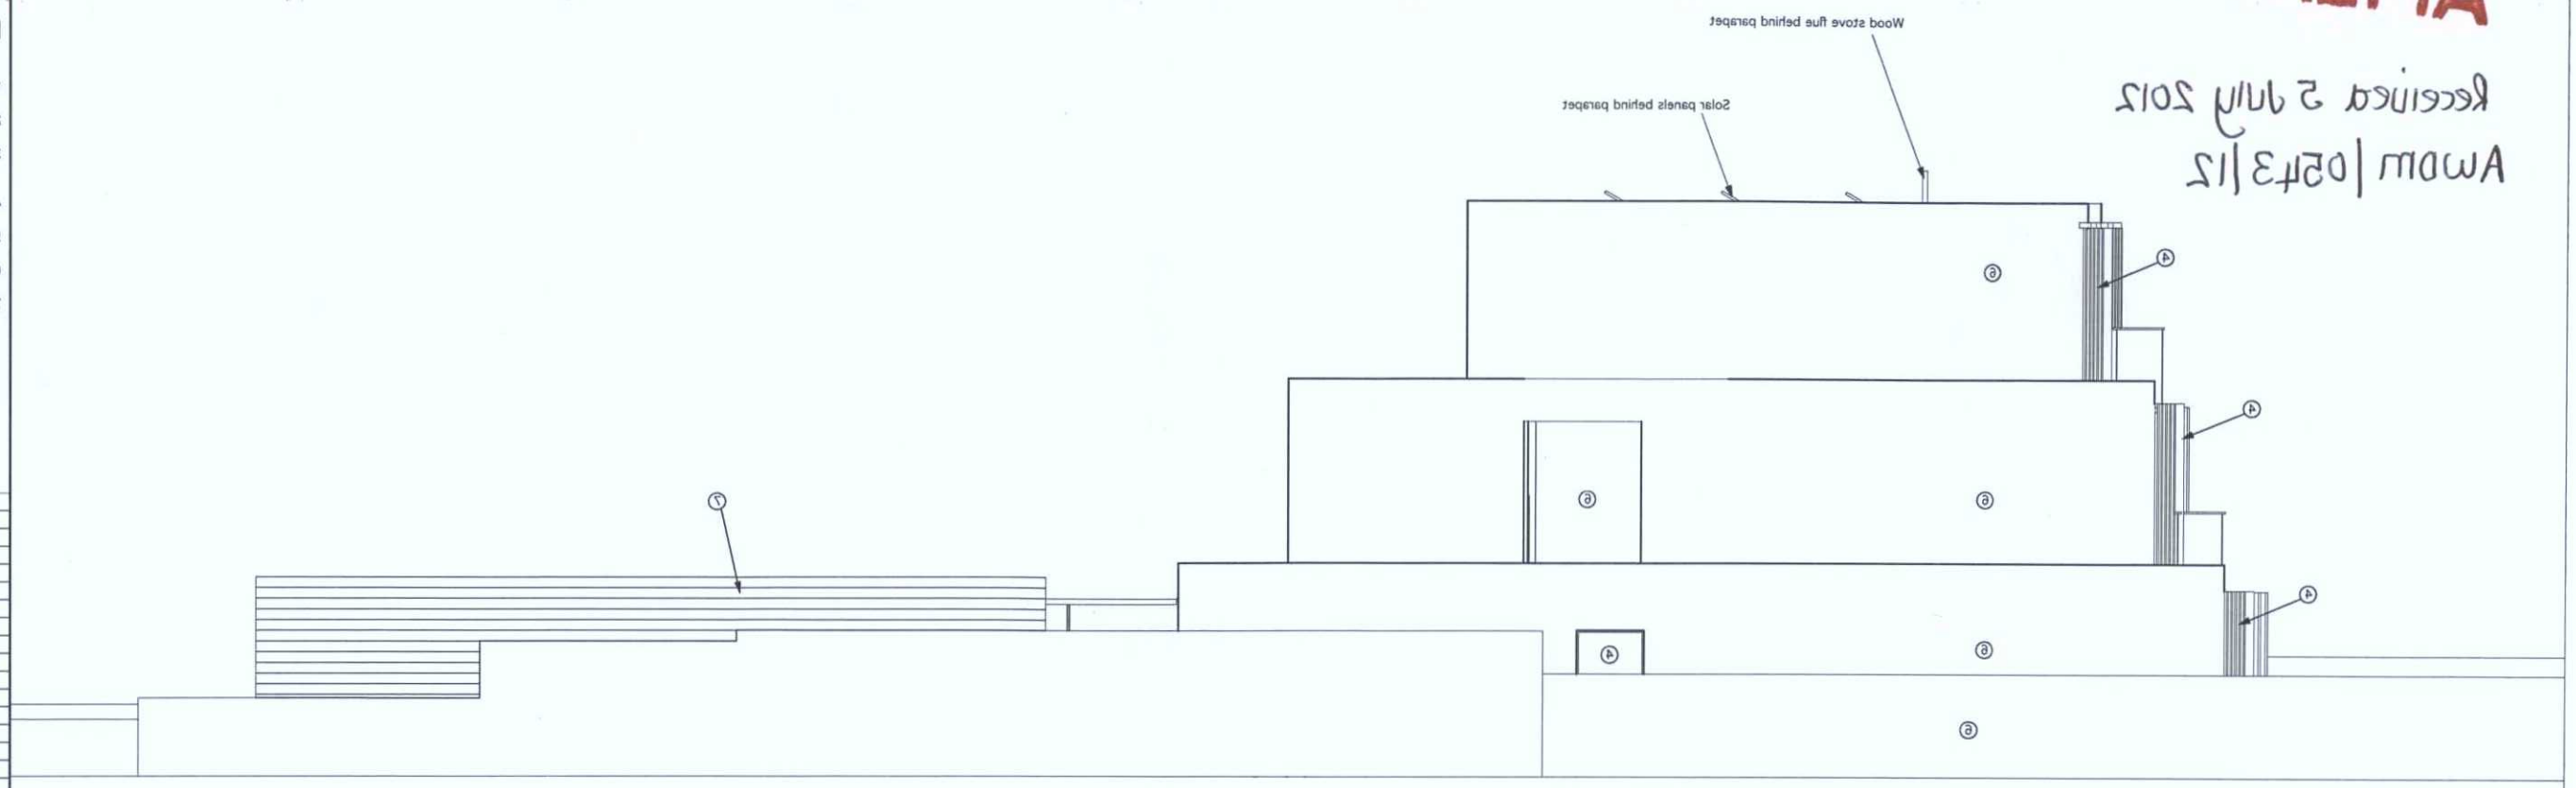

proposed - east elevation - scale 1:50/1:100@A3

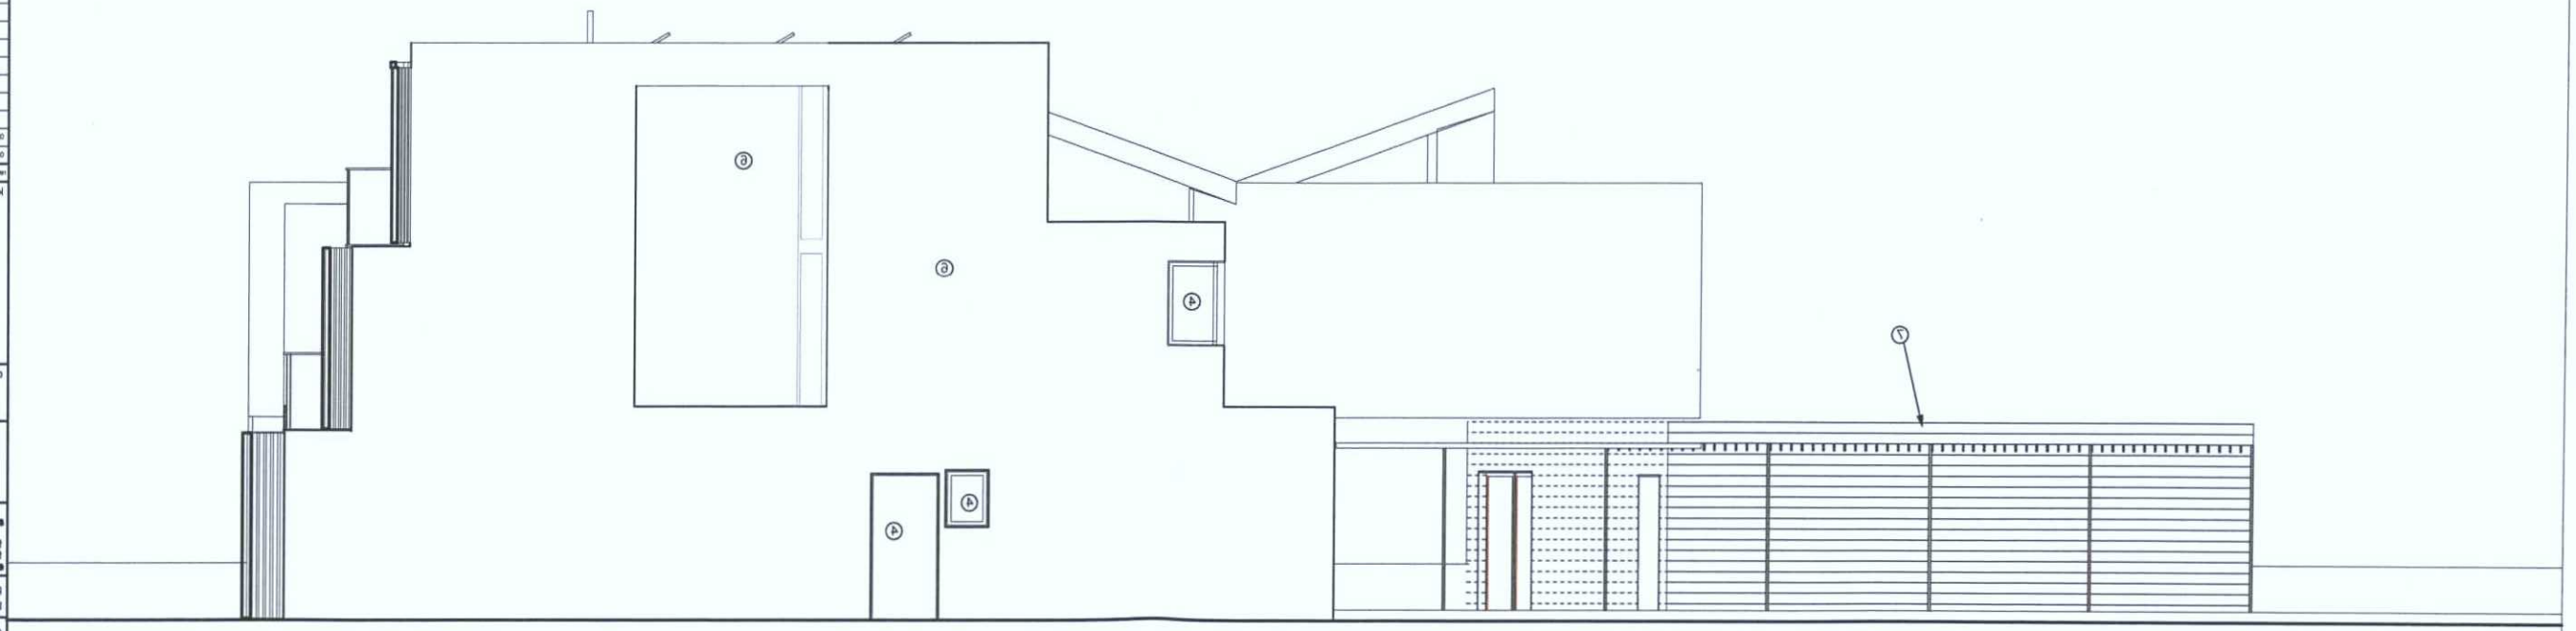

proposed - west elevation - scale 1:50/1:100@A3

GENERAL NOTES:

1. Do not scale drawings. Dimensions govern.
2. All dimensions are in millimetres unless noted otherwise.
3. All dimensions shall be verified on site before proceeding with the work.
4. thinking space ltd. shall be notified in writing of any discrepancies.
5. All information remains the property of thinking space ltd.and may not be used for any purpose whatsoever, or reproduced through any medium without the written permission of thinking space ltd.
6. All copyrights retained by thinking space ltd.
7. Subject to survey and all necessary statutory and legal consents

Materials

1 Tiled roof
2 Existing windows and doors
3 New grey framed doouble glazed windows and doors
4 New timber louvres
5 New timber door
6 White render
7 Timber cladding

rev.	date	reason for issue	check
02	05.07.12	East elevation amended.	
01	03.07.12	Upper storey reduced by 1.2 m, garage height reduced by 3m	

key:

client: Mr. David Donald

thinkingspace

thinking space ltd.
a: 2 whites grounds
london se1 3la
t: +44 (0)20 7378 0146
f: +44 (0)20 7407 2148
e: info@thinkingspace.co.uk

© thinking space ltd 2009

project: **Donald House**
location: 90 Old Fort, Shoreham-by-Sea, Sussex

CAD file: 0908_m_A_--

status: **Planning**

title: **North and South elevations as proposed**

series: PA
drawing number: **1017/A/ 912**

checked	date:	scale:	revision:
	18.04.12	1:50	02

A1 © thinking space ltd 2009