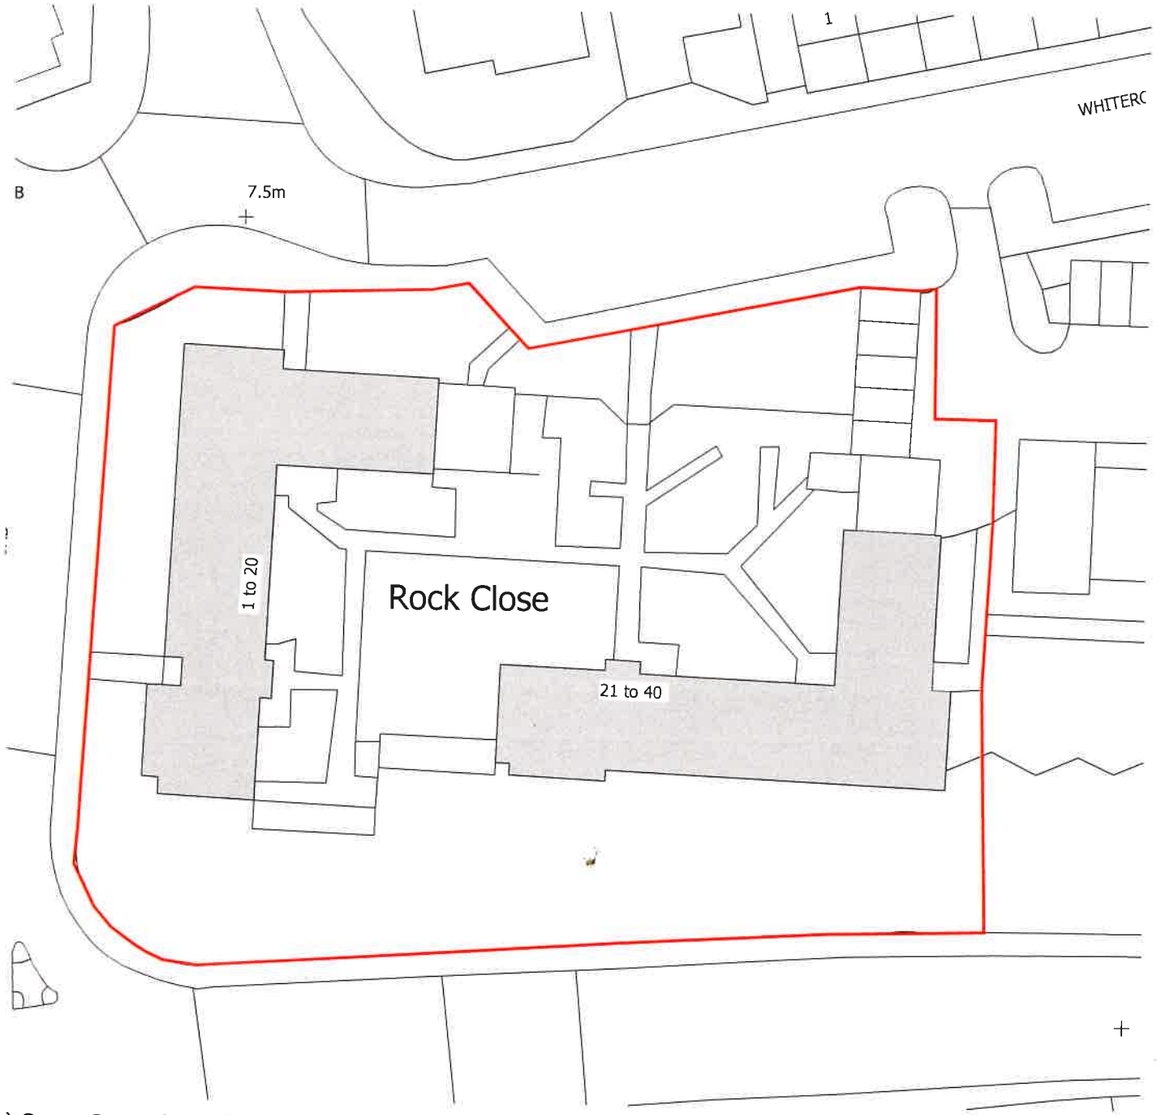

c) Crown Copyright 2017. All rights reserved. Licence number 100022432

BLOCK PLAN
Scale 1:500

10m 0 10 20 30 40 50m

Scale 1:500

Site Boundary - 3,762 sqm

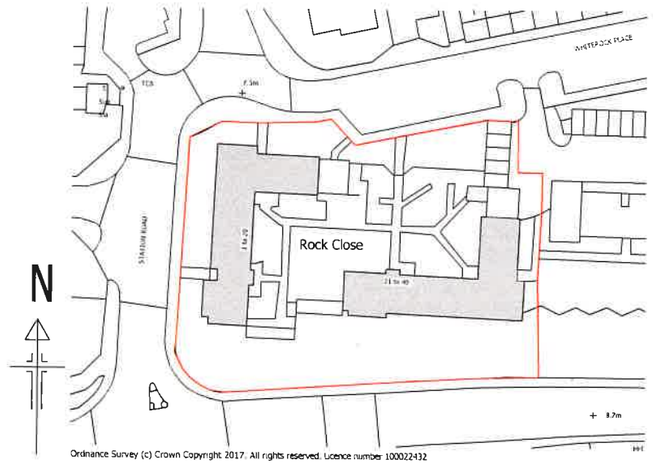

LOCATION PLAN
Scale 1:1250

PLANNING ISSUE

Rev.	Date

Do not scale from this drawing. Dimensions to be verified on site by contractor prior to commencement of work.

This drawing is the copyright of the practice and may not be reproduced in part or in whole without the prior written consent of the practice.

© 2017 Faithorn Farrell Timms LLP

Faithorn Farrell Timms

10 Hunns Mere Way
Woodingdean Business Park
Brighton
BN2 6AH

T 01273 305027

Client
ADUR DISTRICT COUNCIL

Project
ROCK CLOSE
GRANGE ROAD, SOUTHWICK
BN42 4DW

Drawing Title
SITE PLAN

Date	Scale
12/12/2018	AS STATED @ A3
Drawn By	**Checked By**
JM	AW
Project No.	**Drawing No. Rev.**
T3 - 0775	RC-01