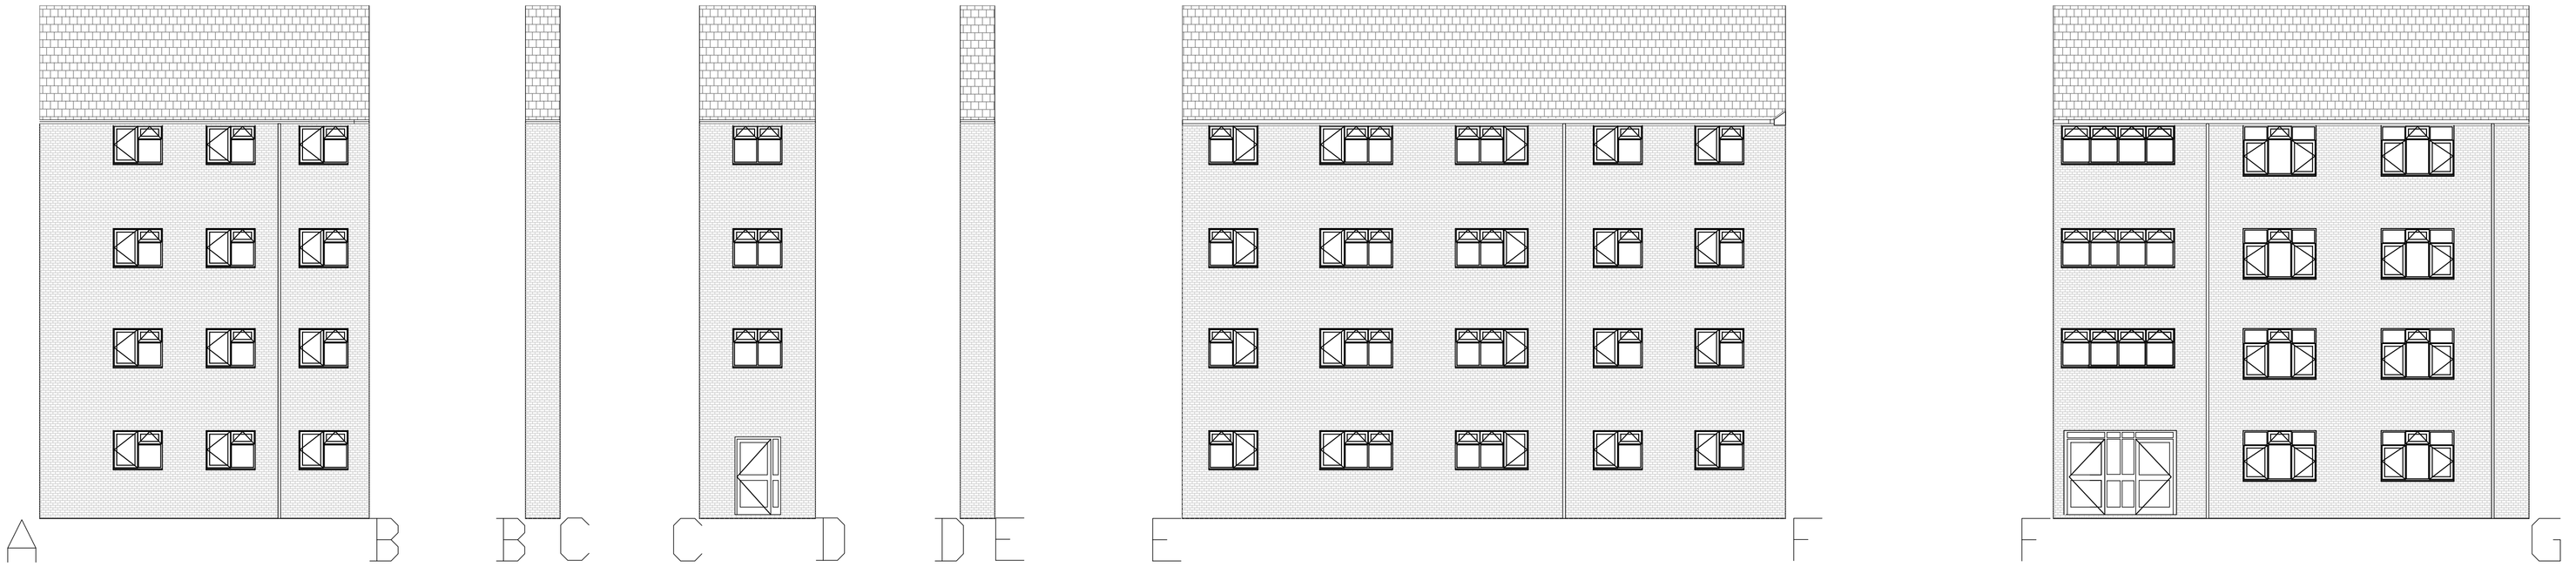

Rev.	Date



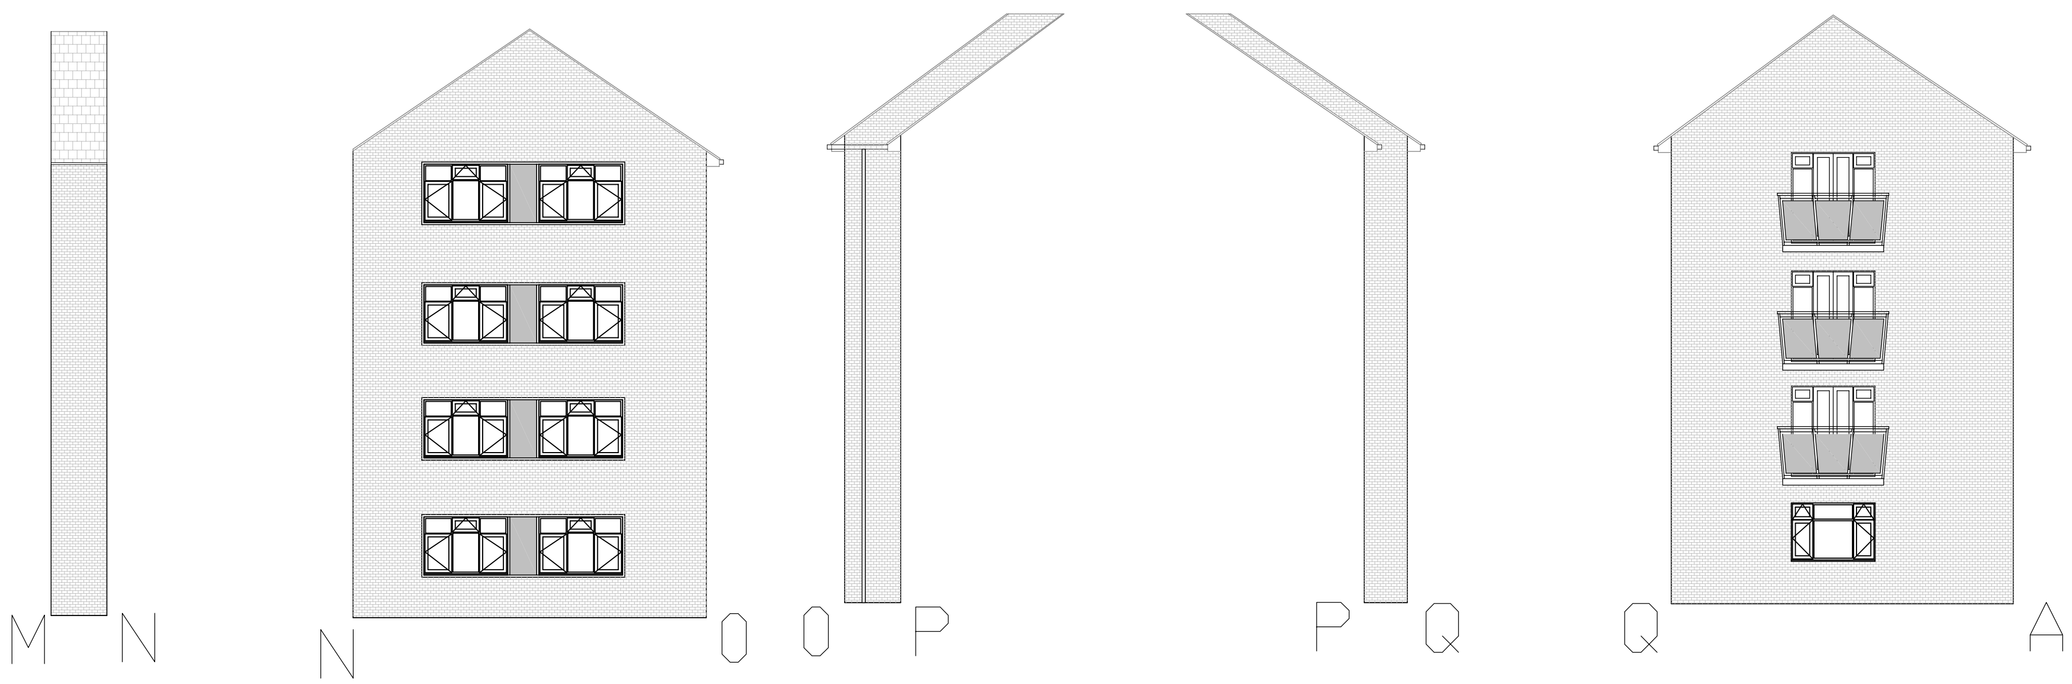

PLANNING ISSUE

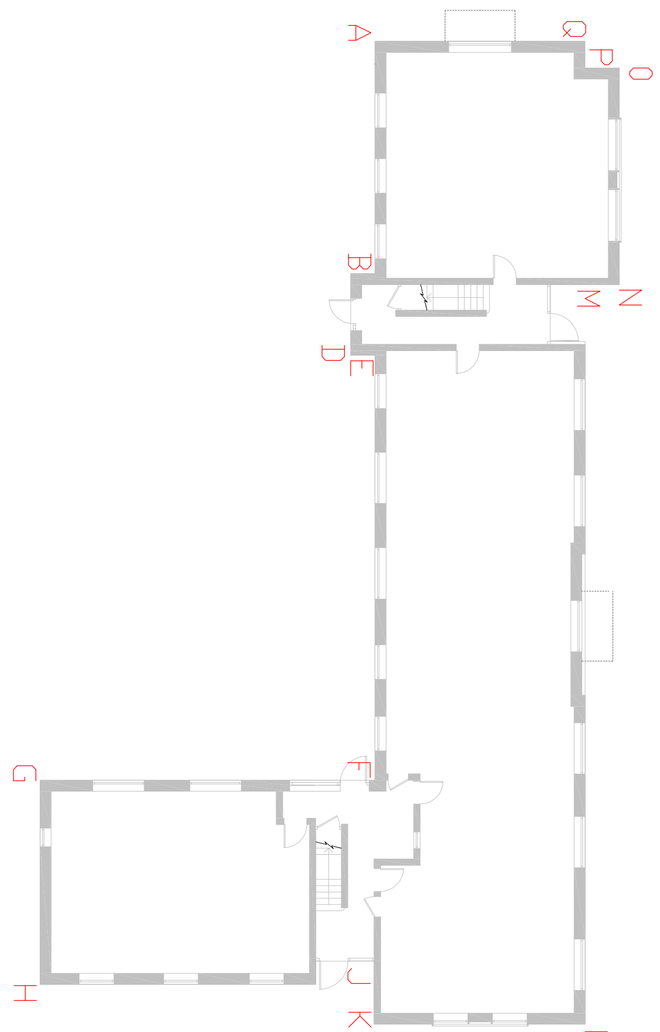

Do not scale from this drawing. Dimensions to be verified on site by contractor prior to commencement of work.

This drawing is the copyright of the practice and may not be reproduced in part or in whole without the prior written consent of the practice.

© 2020 Faithorn Farrell Timms LLP

Faithorn Farrell Timms
10 Hunns Mere Way
Woodingdean Business Park
Brighton
BN2 6AH

T 01273 305027

Client
ADUR DISTRICT COUNCIL

Project
ROCKS CLOSE
SOUTHWICK, WEST SUSSEX
BN42

Drawing Title
EXISTING ELEVATIONS
FLATS 1-20

Date	Scale
12-11-2018	1:100 @ A1
Drawn By	**Checked By**
JM	AW
Project No.	**Drawing No.** / **Rev.**
T3-0775	RC-02 / C