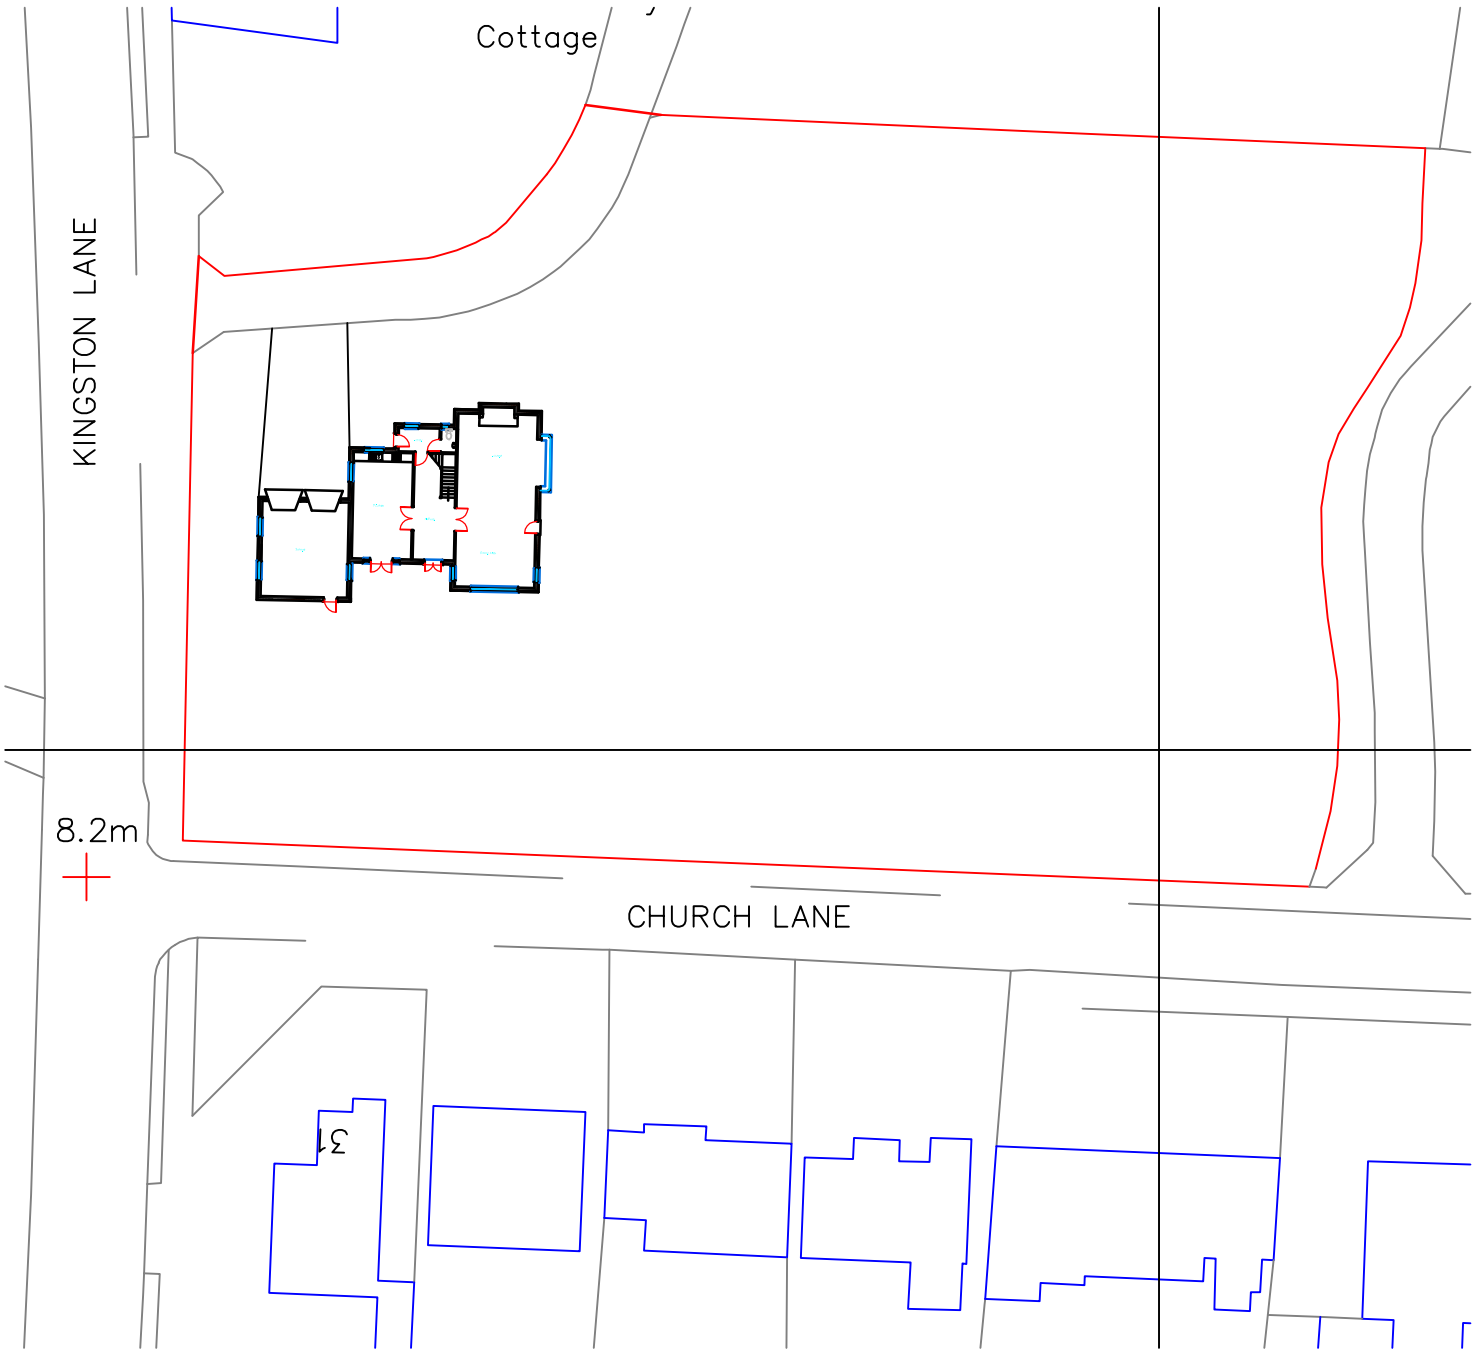


0 20 40 60 80

N

Metres
The Old Rectory
Kingston Lane
Southwick
Block Plan 1:500
A4 Paper
Amended April 2020, road names added