


0 1:50 2500mm

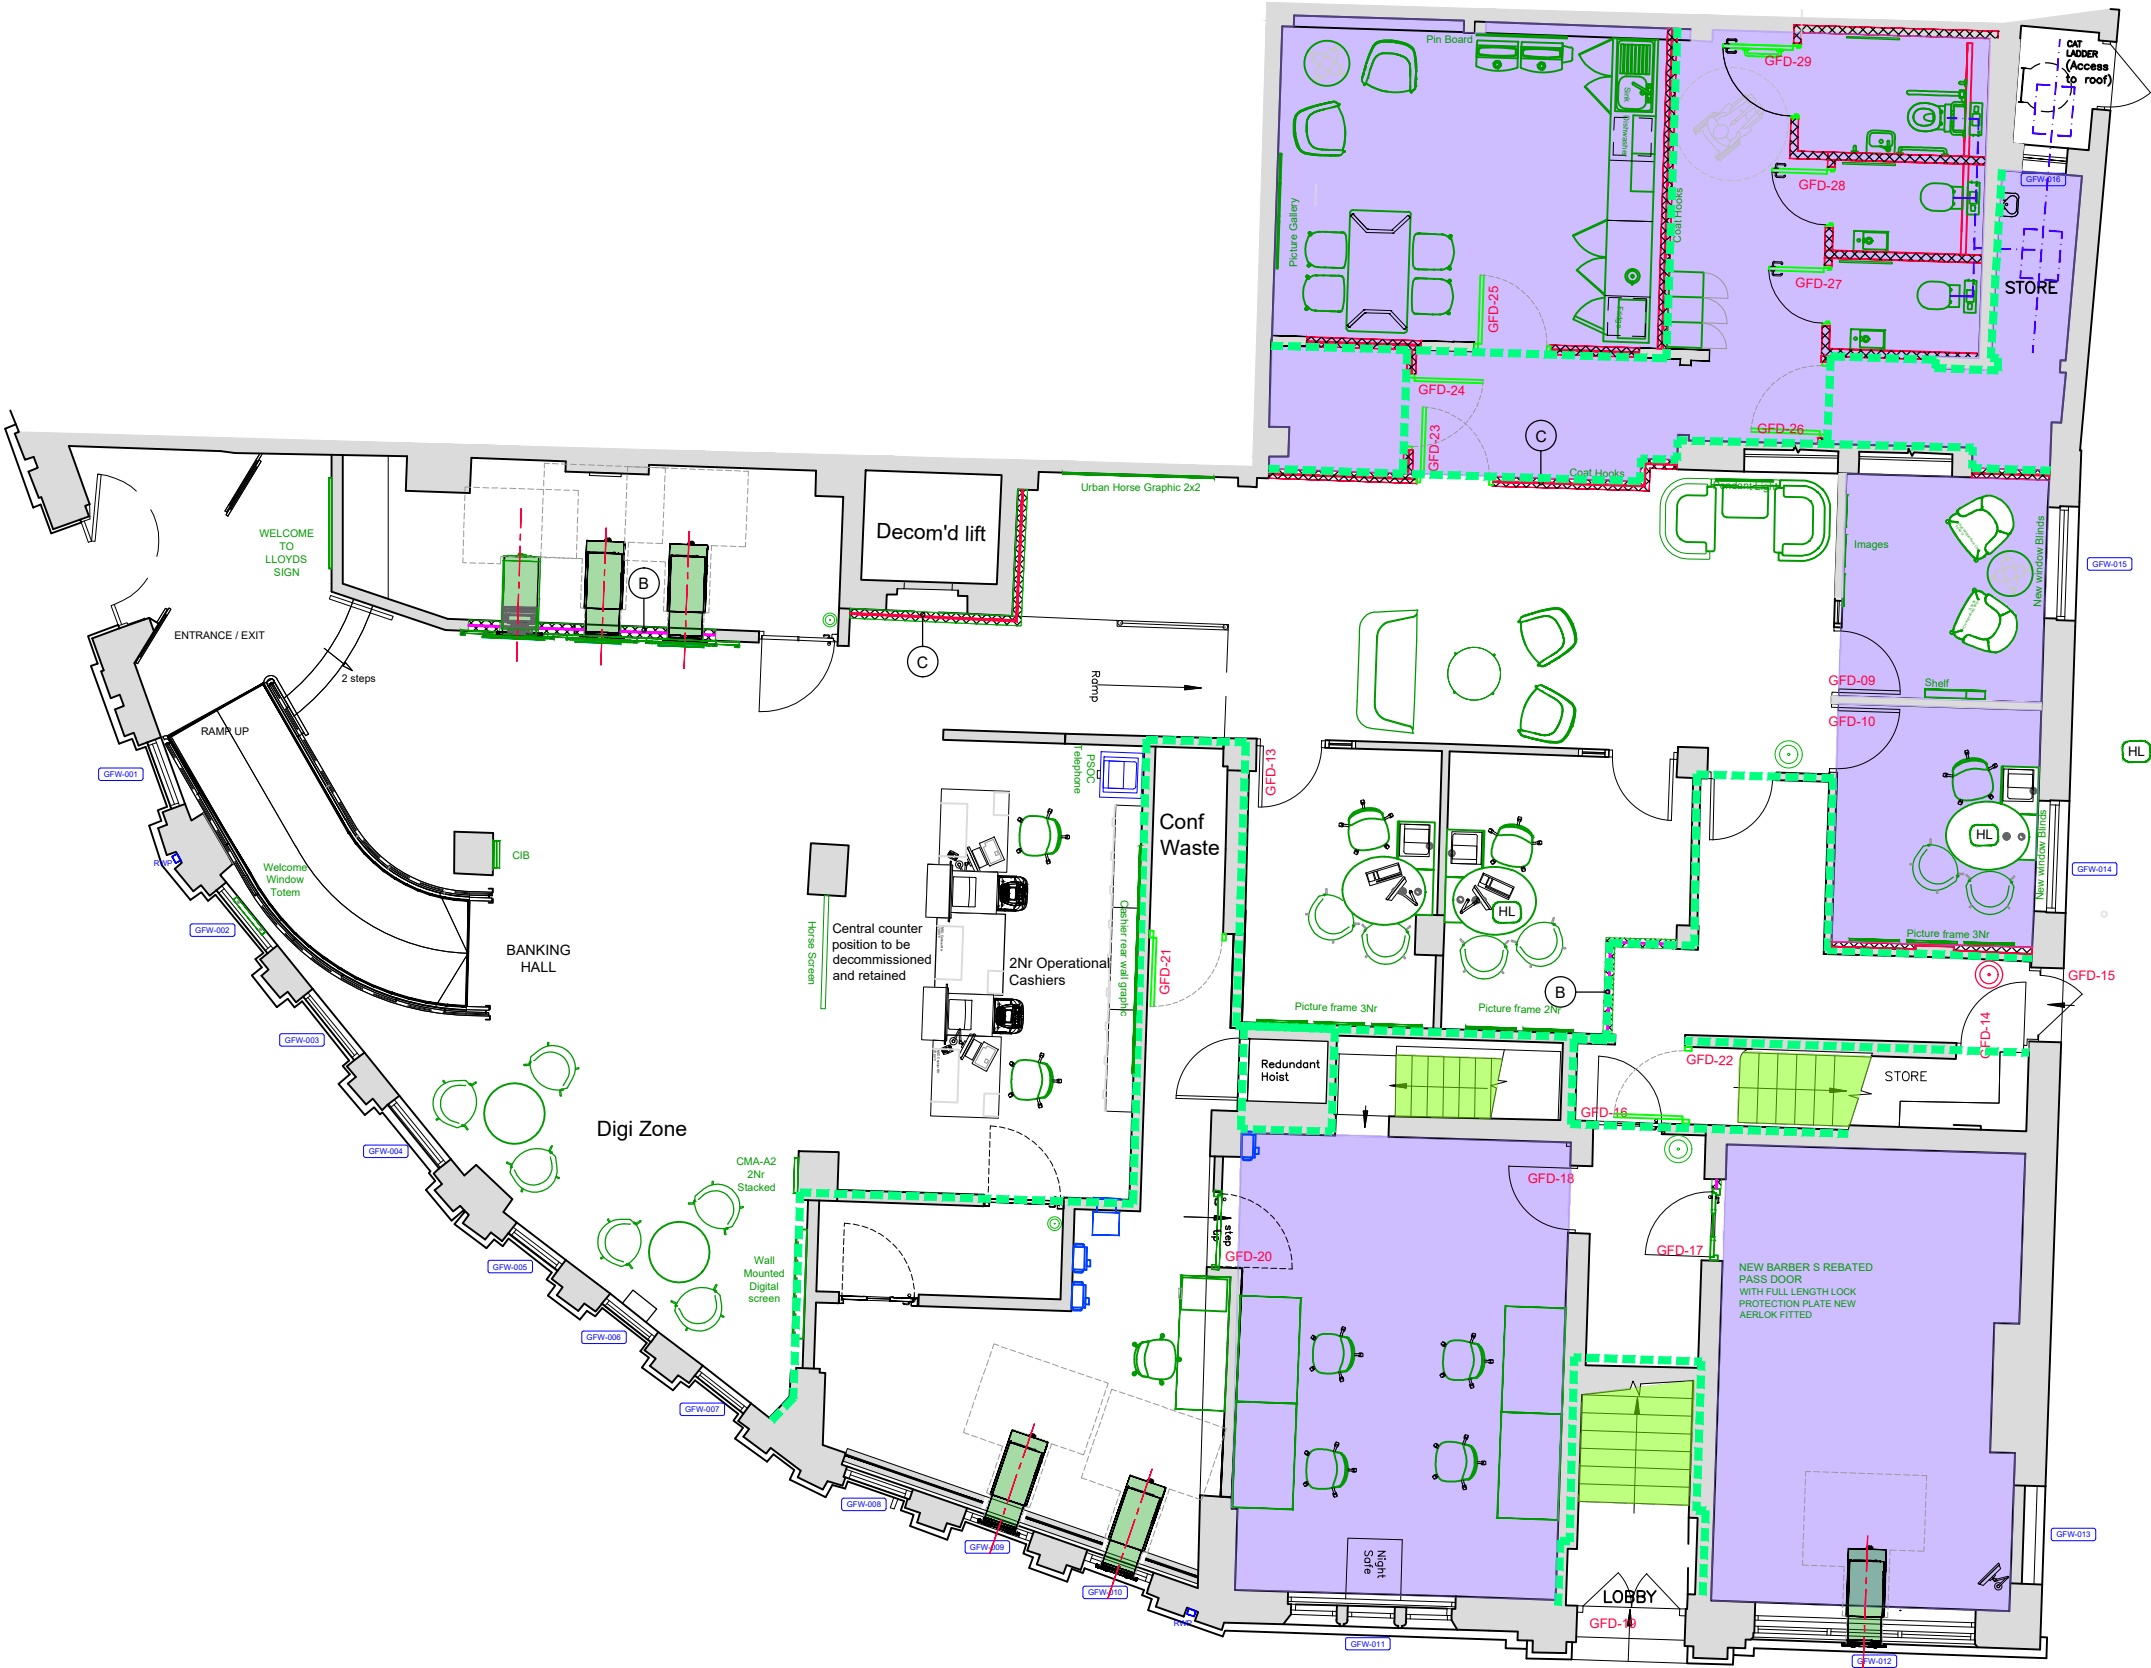

STAGE 4 - CONTRACTORS PROPOSALS

G	18/05/2026	Listed Building / Planning Permission	LJ/ PW
F	dd/mm/yyyy	Stage 4-WIP Mid CP Review NOT YET ISSUED	KW/ PW
E	21/04/2026	Stage 3-Scheme AR04 updated following review	KW/ PW
D	14/04/2026	Stage 3-Scheme AR04 Initial Issue design Intent	KW/ PW
C	12/03/2026	v0.2_20260205 & Human Touch	CM/ PW
B	01/12/25	Stage 4 - Contractors Proposal Submission	CM/ PW
A	10/11/2025	Initial CP Submission for costing	CM/ PW
REV	DATE	REVISION	INITIALS
Wates SMARTSPACE LLOYDS BANKING GROUP ALL DIMENSIONS TO BE VERIFIED PRIOR TO COMMENCING WORK. DRAWING TO BE READ IN CONJUNCTION WITH PROJECT SPECIFICATIONS. THIS DRAWING IS THE PROPERTY OF LLOYDS BANKING GROUP AND COPYRIGHT IS RESERVED BY THEM. THE DRAWING IS ISSUED ON CONDITION THAT IT IS NOT COPIED OR DISCLOSED BY OR TO ANY UNAUTHORISED PERSONS WITHOUT PRIOR CONSENT IN WRITING TO LLOYDS BANKING GROUP - GROUP PROPERTY. ALL MODIFIED DRAWINGS SHOULD BE RETURNED TO LLOYDS BANKING GROUP. GROUP PROPERTY BRISTOL - PO Box 112, Canons House, Canons Way, BRISTOL, BS99 7LB EDINBURGH - Signhill South, 12 Bankhead Crossway South, EDINBURGH, EH11 4EN HALIFAX - Trinity Road, HALIFAX, West Yorkshire, HX1 2RG			
PROJECT ADDRESS		SCALE	
Lloyds		A1 - 1:50	
Worthing 41-43 South Street		A3 - 1:100	
41-43 South Street		DATE	
WORTHING BN11 3AU		04/11/2025	
DRAWING DESCRIPTION		DRAWN BY	
Ground Floor		-	
Proposed Plan		REVISION	
DRAWING NUMBER		G	
50333700-HLN-XX-00-M2-AR04-0401			