
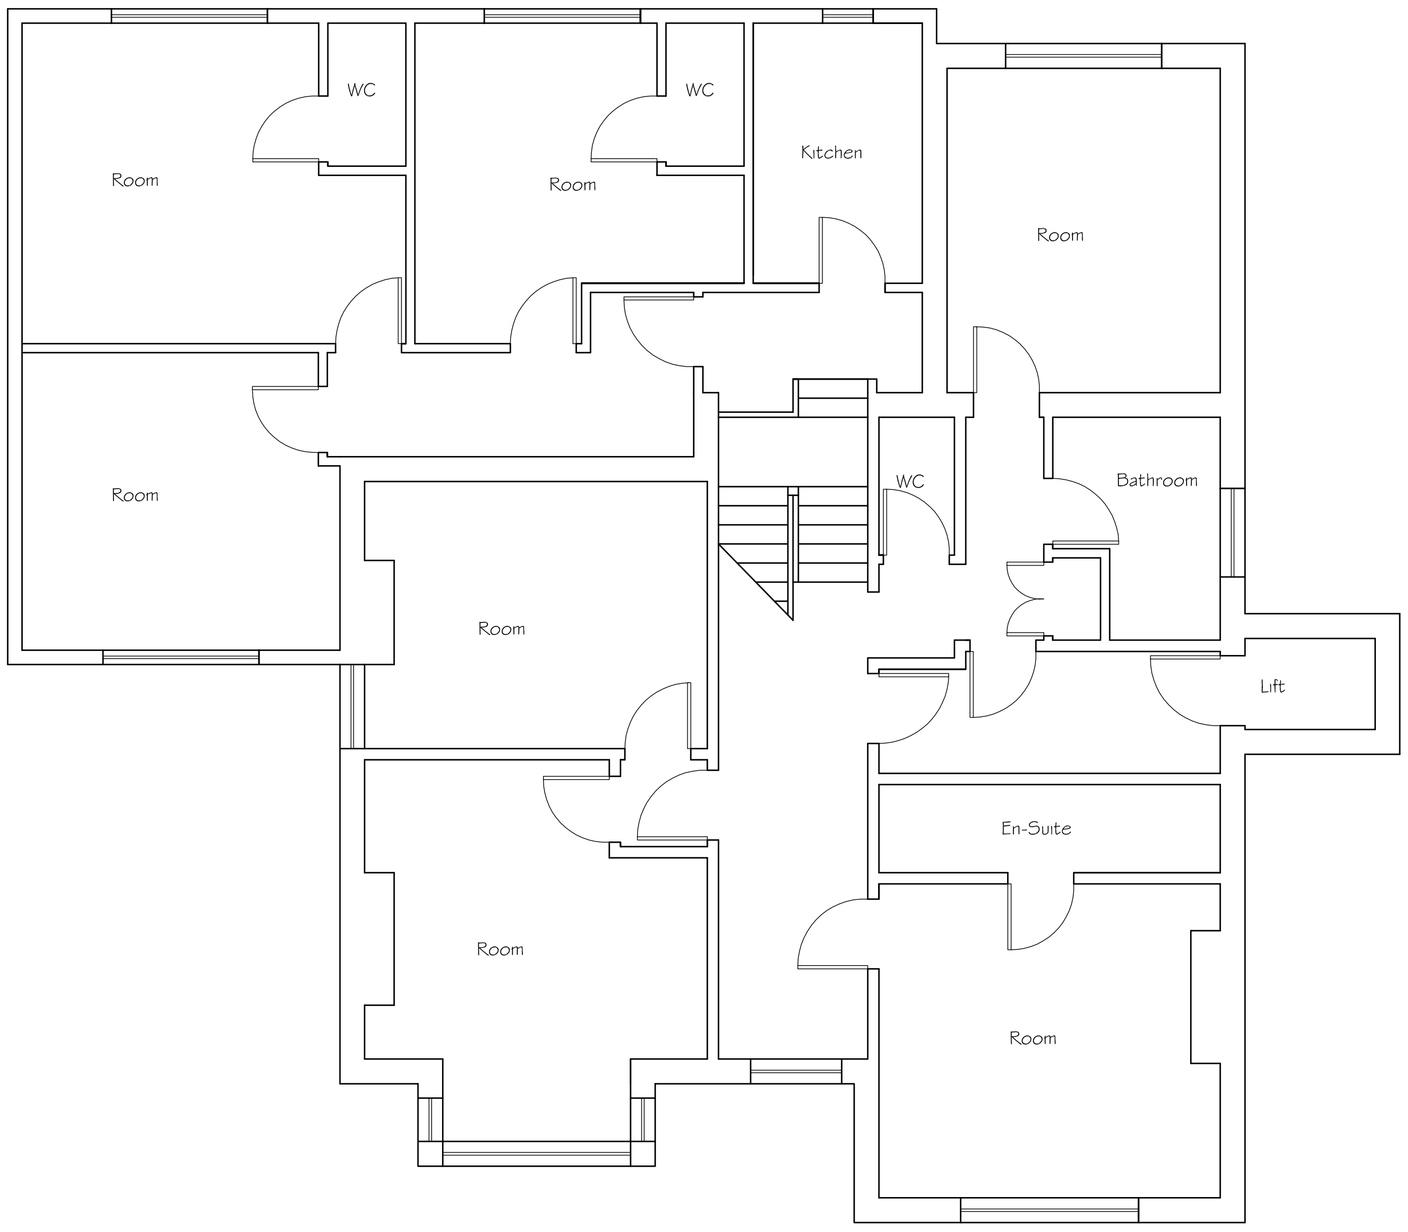


Existing First Floor Plan

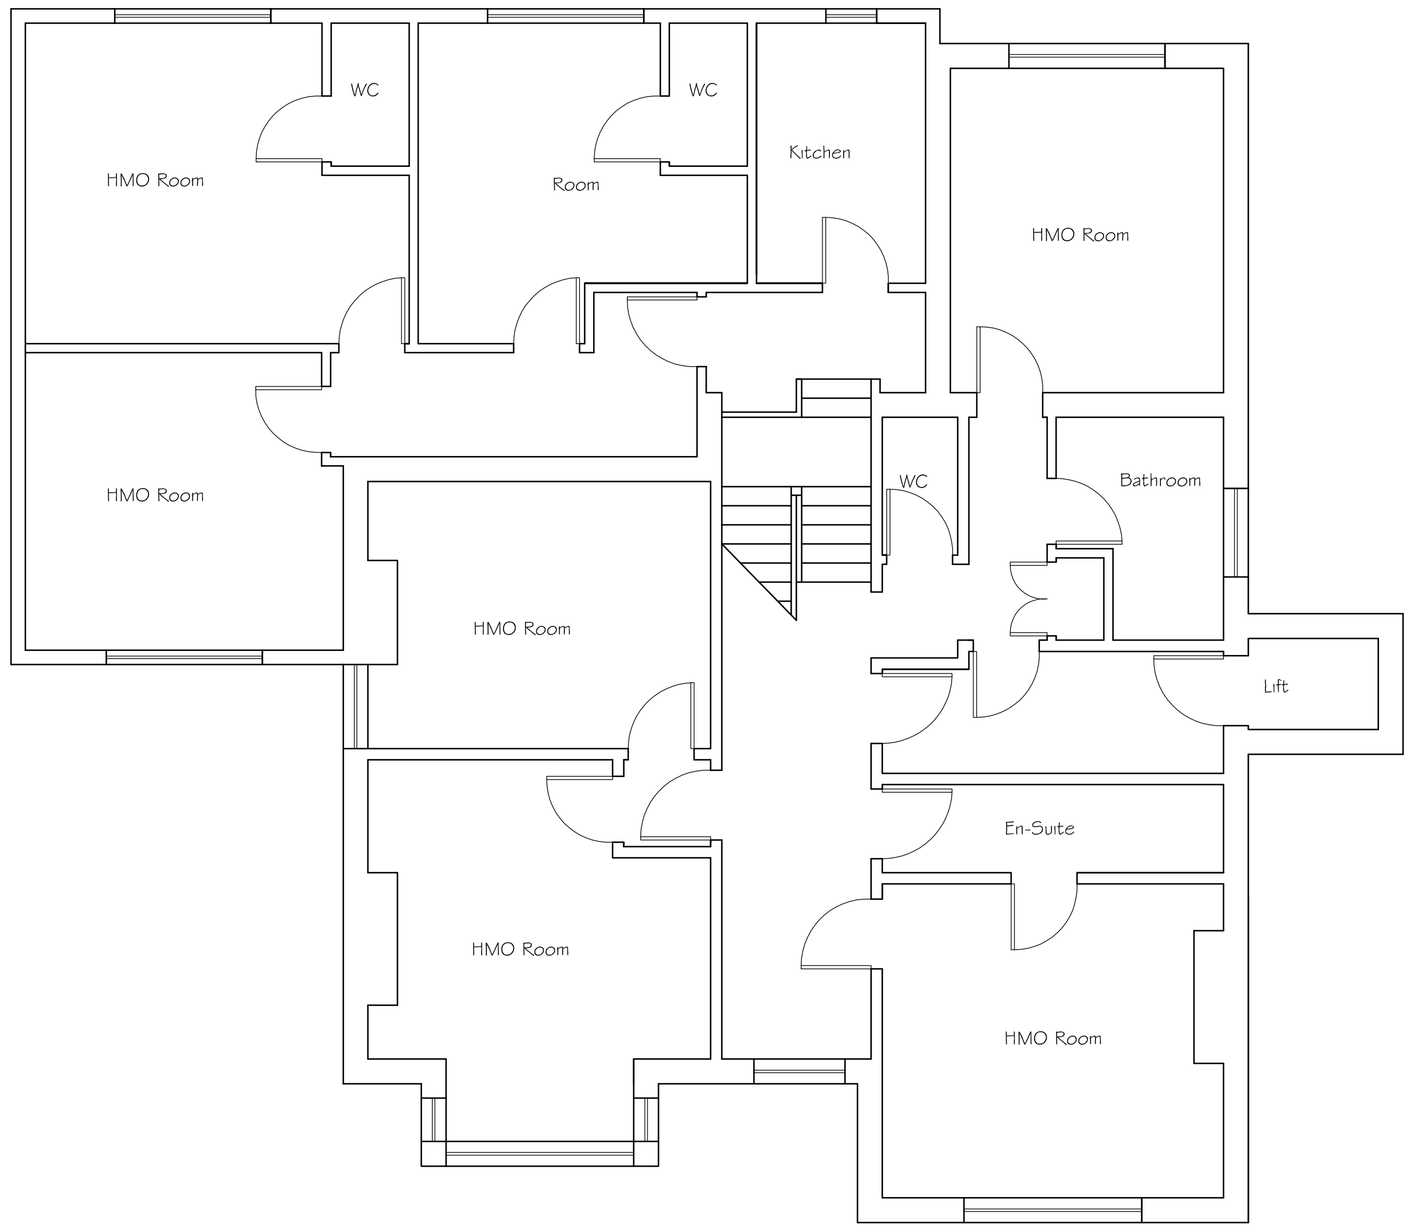

Proposed First Floor Plan

0 0.5 1 2 3 4 5 6 7 8 9 10

SCALE 1:50

Tony Rogers
Building Consultants
Address: 40 Dawn Crescent, Upper Beeding
West Sussex, BN44 3WH
Telephone: 01903 815225 Fax: 01903 815225

Rev.	Date:	Revision Description:
A	Aug 2019	Reserved
A	Sept 2019	Reserved

Client: Mr D Clark

Address: 8 Cross Road
Southwick
West Sussex
BN43

Project: Proposed part change of use

Scale: 1:50 1:100
Paper Size A1

Date: July 2019

Drawing No: 17/1255/01

Drawn By: AWR

Revision: B