

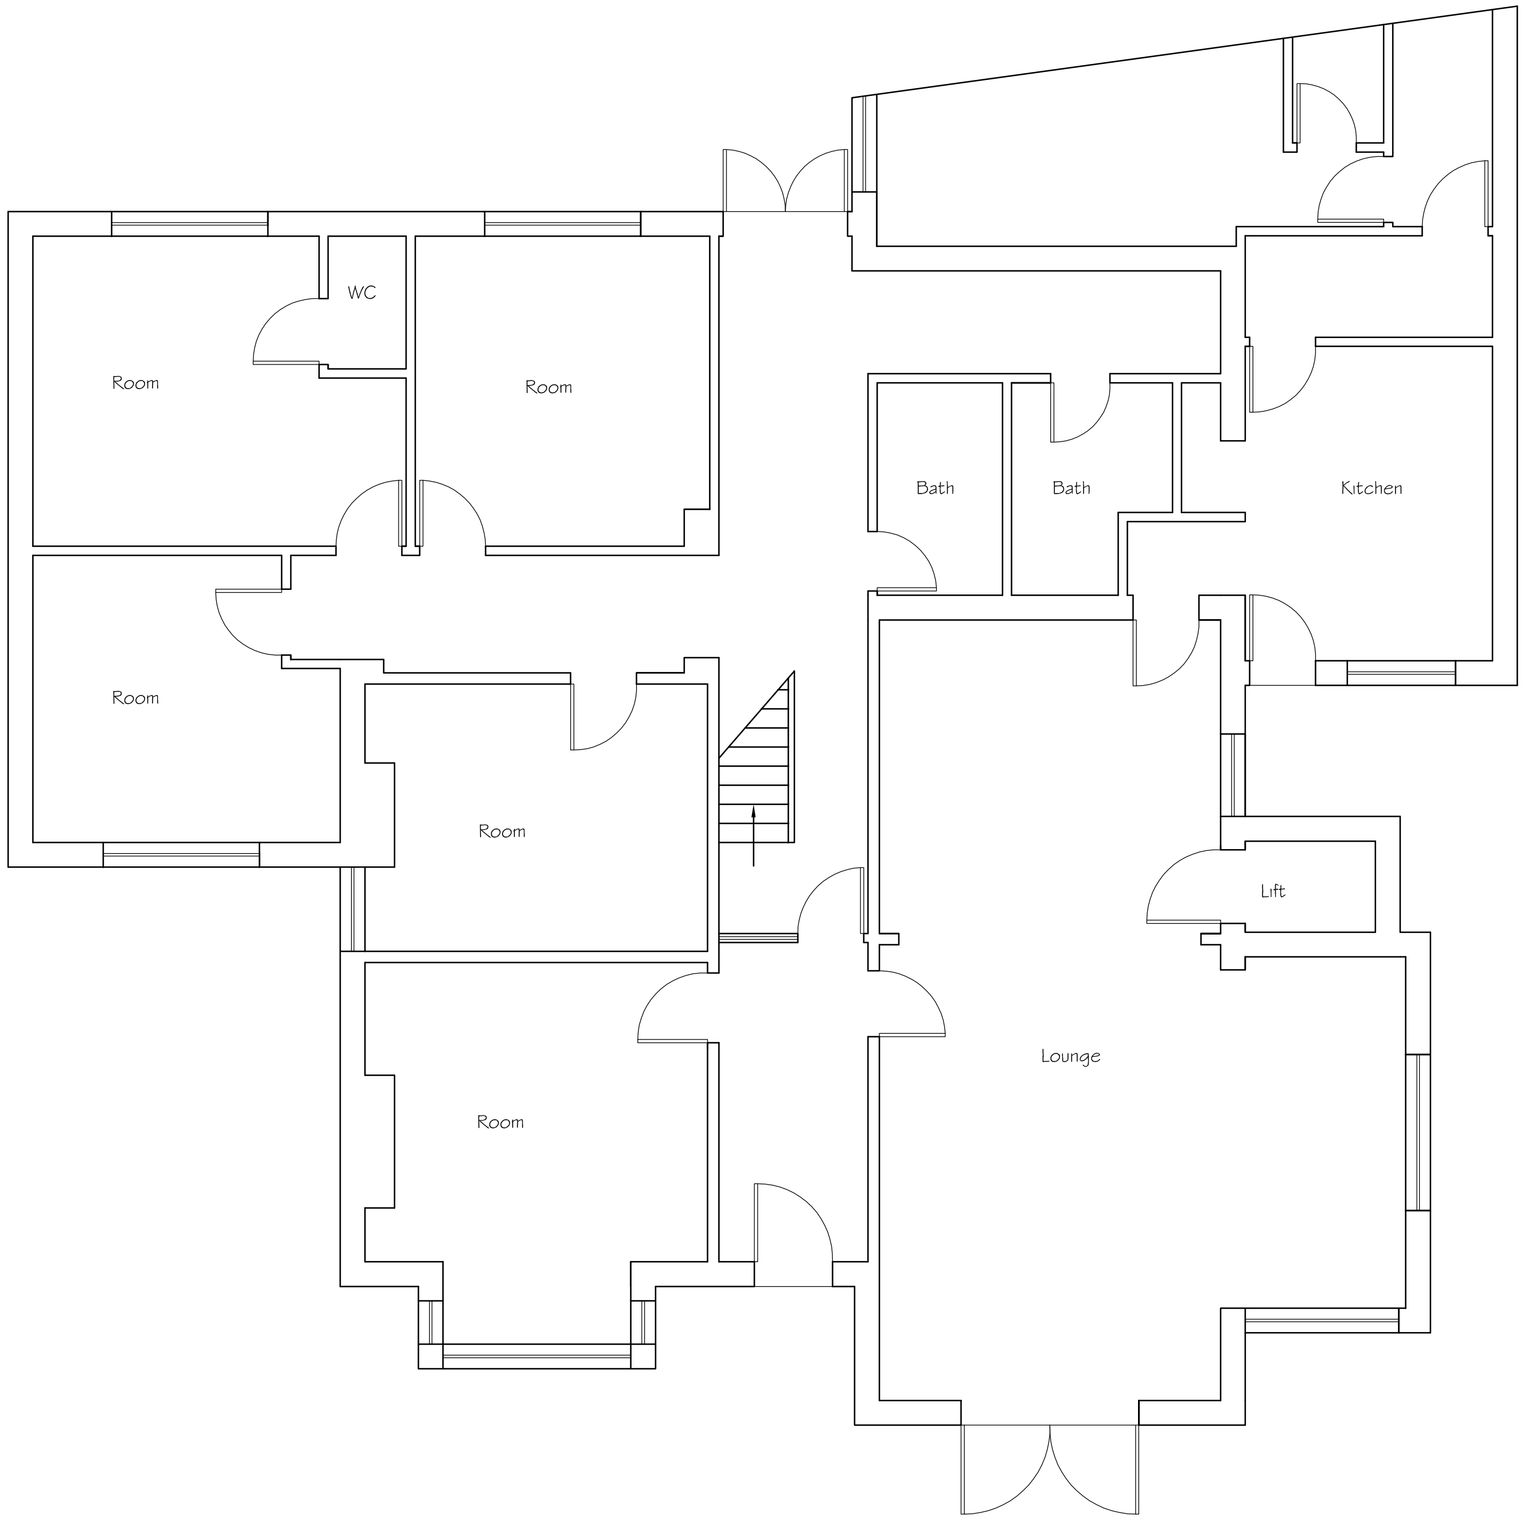


Part Existing Ground Floor Plan

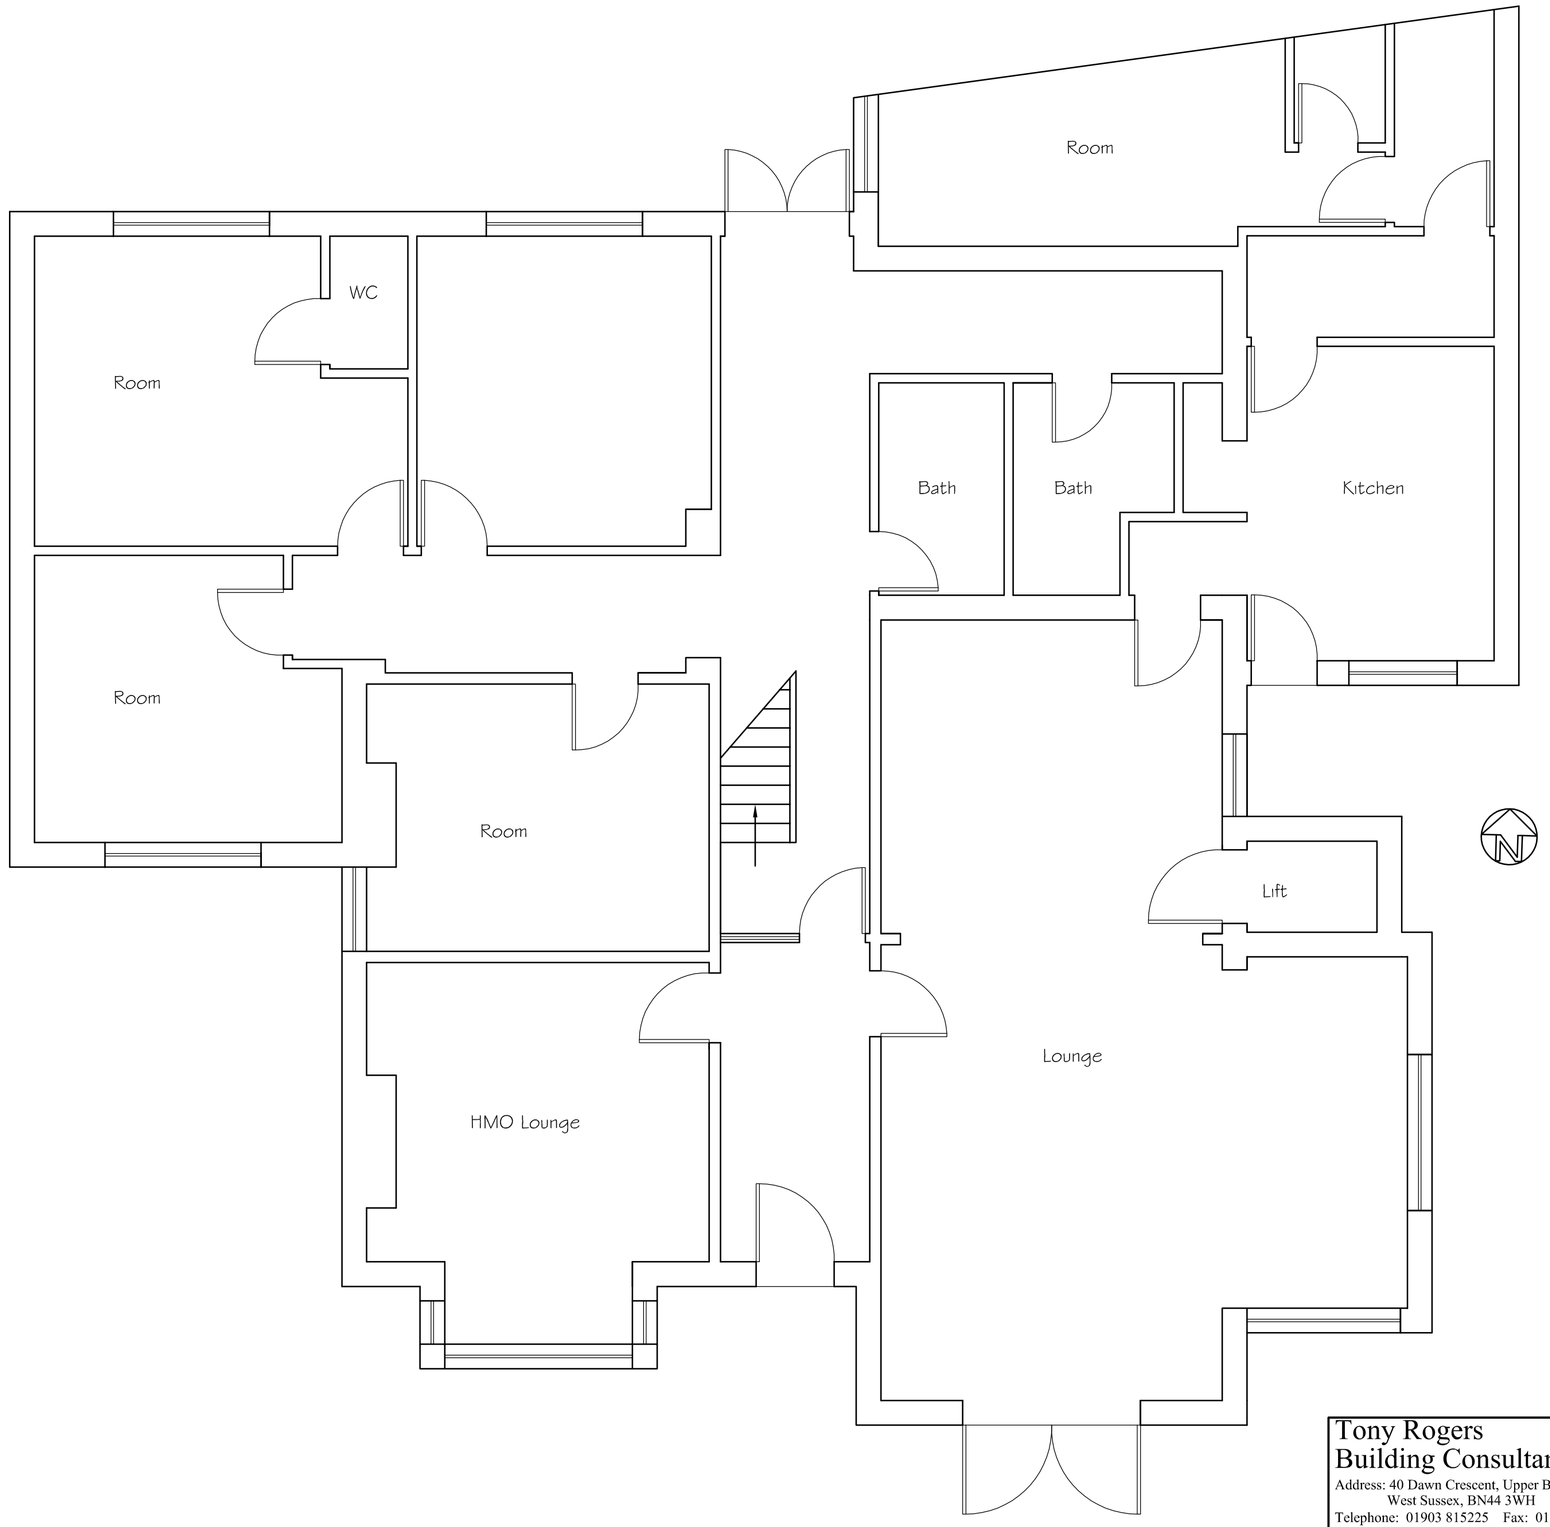

Part Proposed Ground Floor Plan

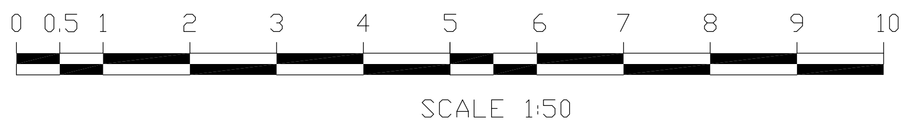

SCALE 1:50

Tony Rogers
Building Consultants
Address: 40 Dawn Crescent, Upper Beeding
West Sussex, BN44 3WH
Telephone: 01903 815225 Fax: 01903 815225

Rev.	Date:	Revision Description:
A	Sept. 2019	Front door and stairs added

Client:	Mr D Clark
Address:	8 Cross Road Southwick West Sussex BN43
Project:	Proposed part change of use
Scale: Paper Size	1:50 1:100 A1
Date:	July 2019
Drawing No:	17/1255/02
Drawn By:	AWR
Revision:	B