Note: The extension has been approved under reference AWDM/0749/25 but has not yet commenced

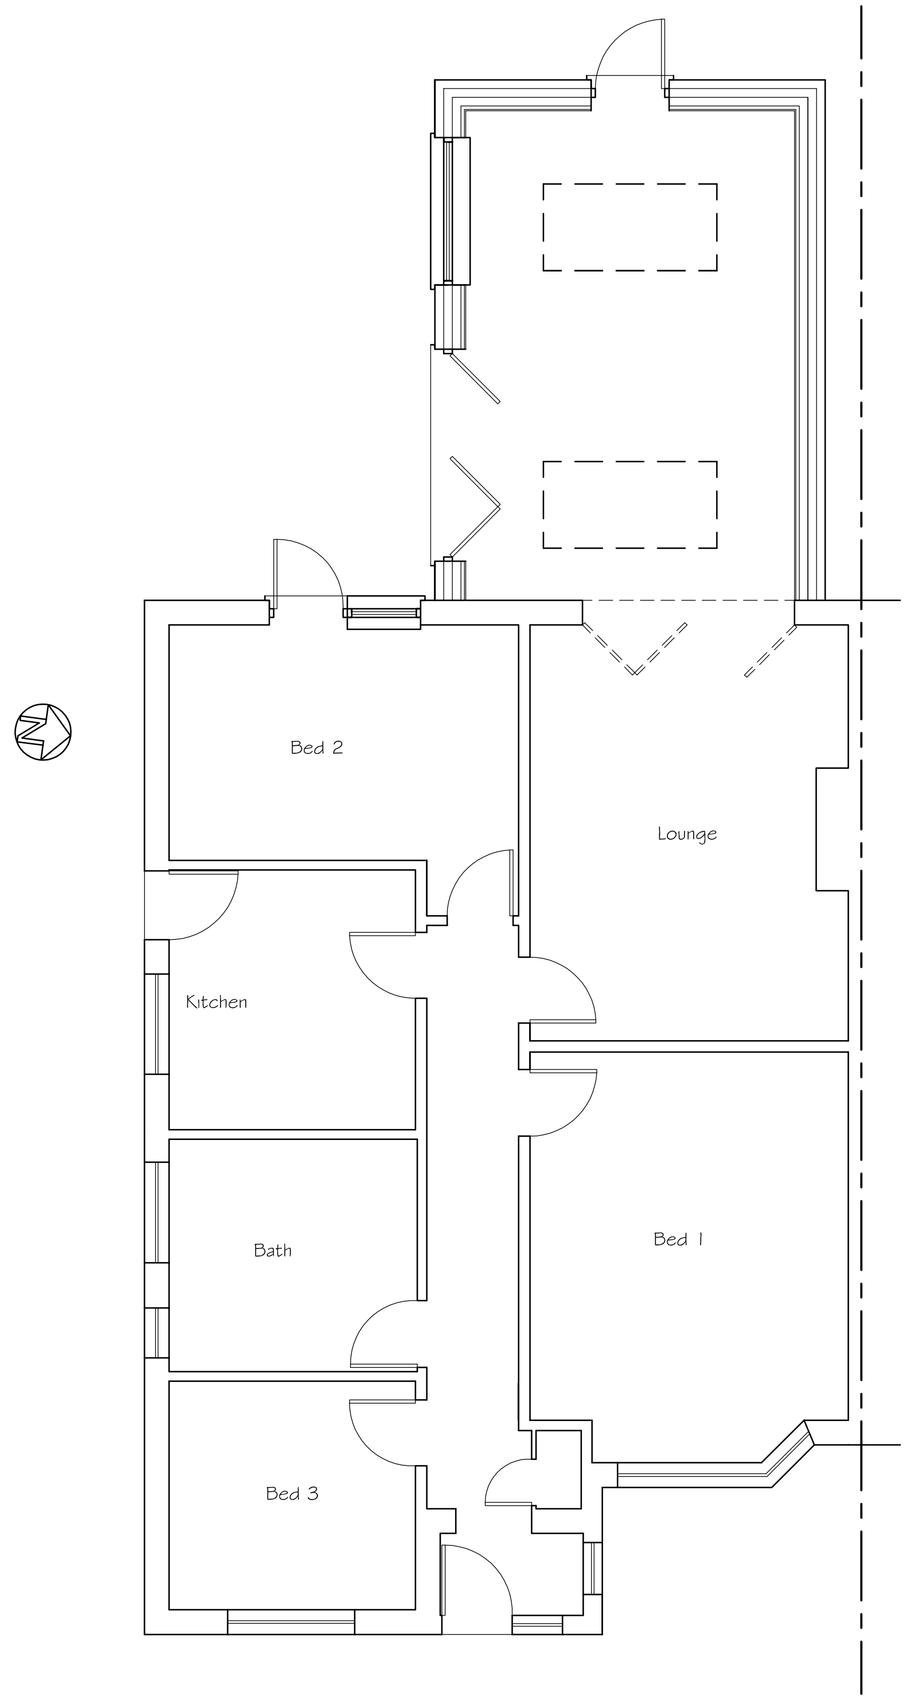


Existing Ground Floor Plan

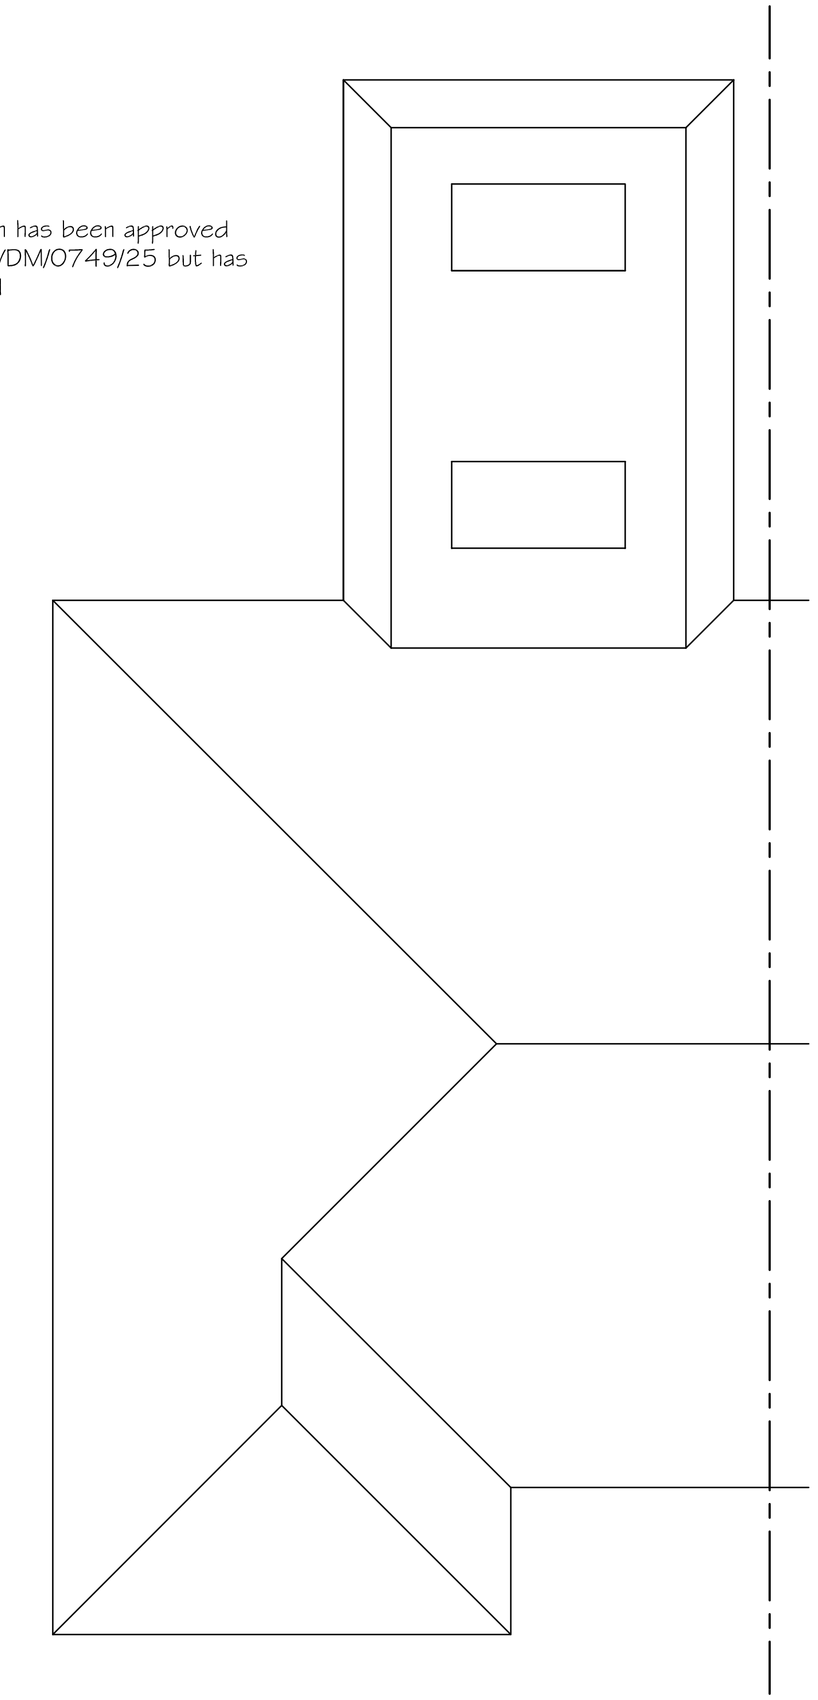

Existing Roof Plan

0 0.5 1 2 3 4 5 6 7 8 9 10

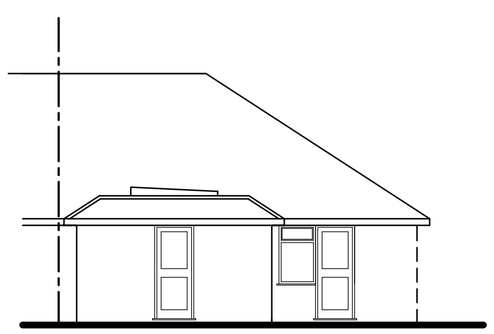

Existing Rear (West) Elevation

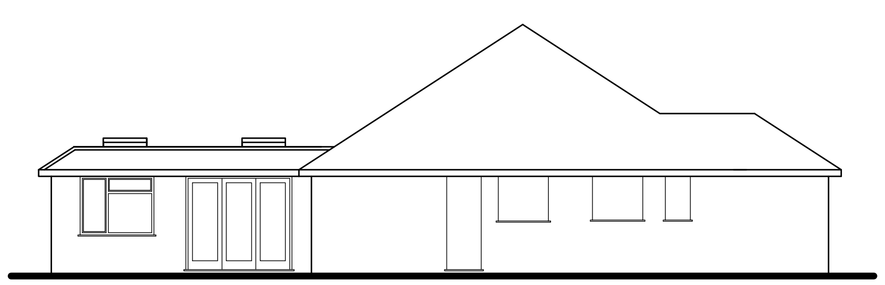

Existing Side (South) Elevation

0 0.5 1 2 3 4 5 6 7 8 9 10

SCALE 1:100

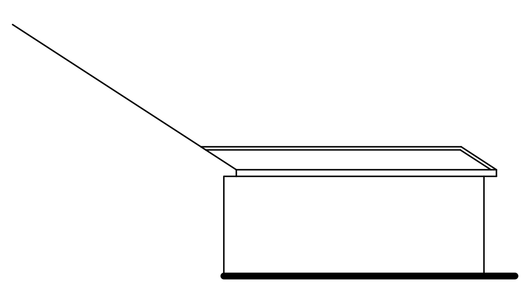

Existing Side (North) Elevation

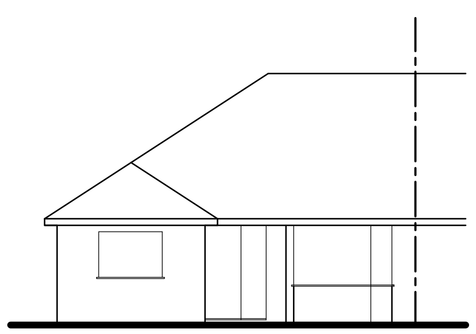

Existing Front (East) Elevation

Tony Rogers
Building Consultants
Address: 40 Dawn Crescent, Upper Beeding
West Sussex, BN44 3WH
Telephone: 01903 815225 Fax: 01903 815225

| Rev. | Date: | Revision Description: |
|---|---|---|
| A | August 2025 | Door and window shown on South elevation |

Client: Mr R Mikurenda

Address: 20 Devonport Road
Worthing
West Sussex
BN11 2SN

Project: Proposed rooms in roof

Scale: 1:50 1:100
Paper Size A1

Date: August 2025

Drawing No: 25/1606/10

Drawn By: AWR

Revision: A