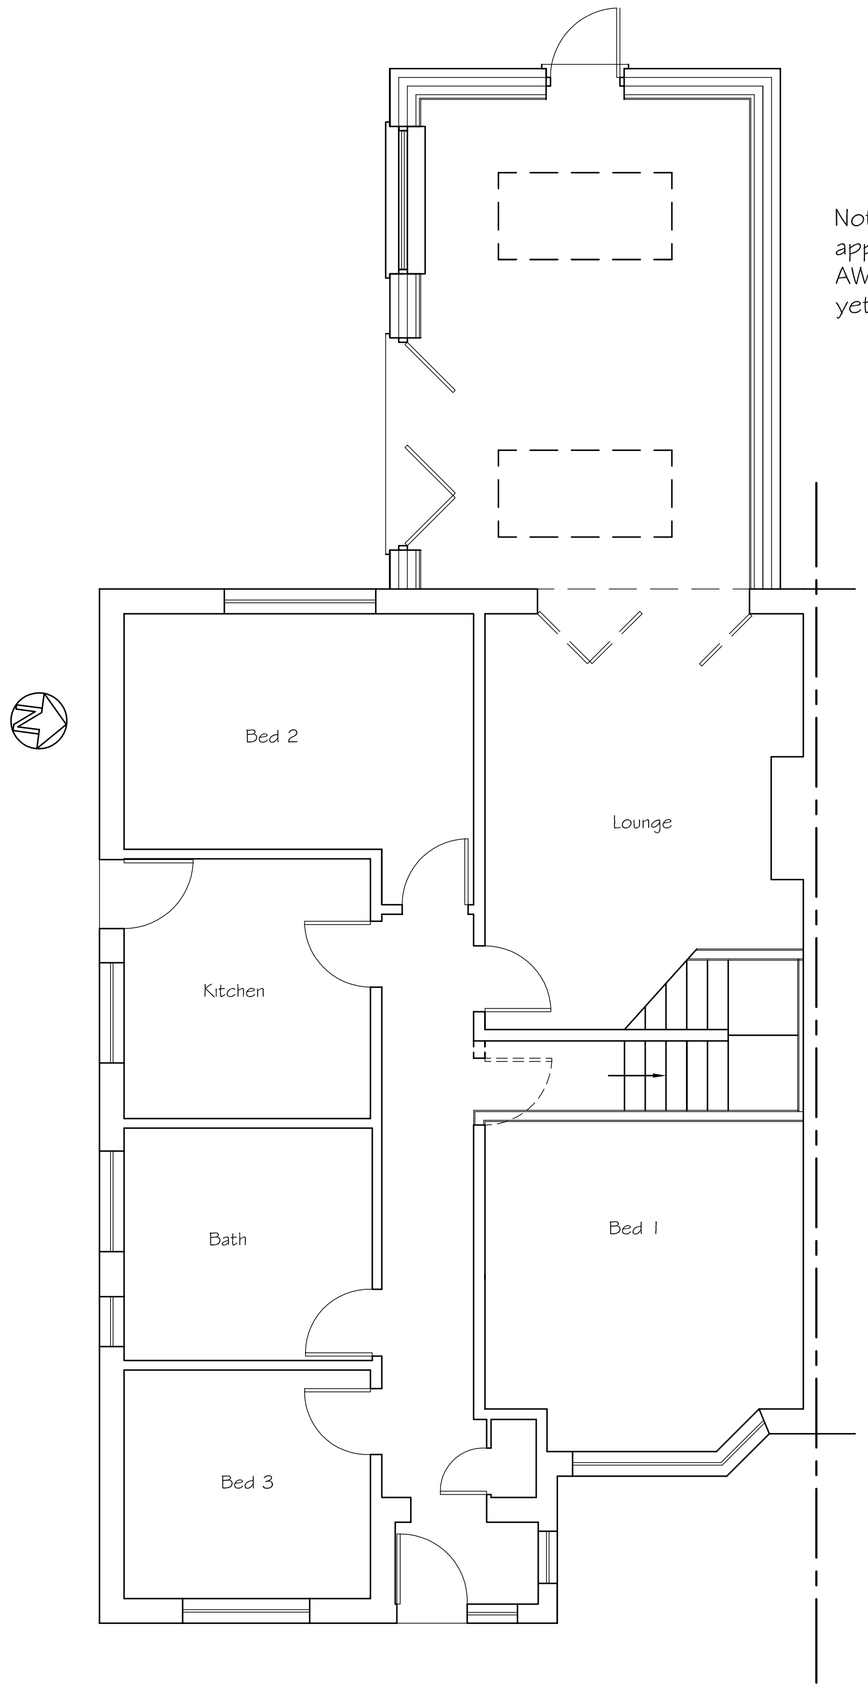


Note: The extension has been approved under reference AWDM/0749/25 but has not yet commenced

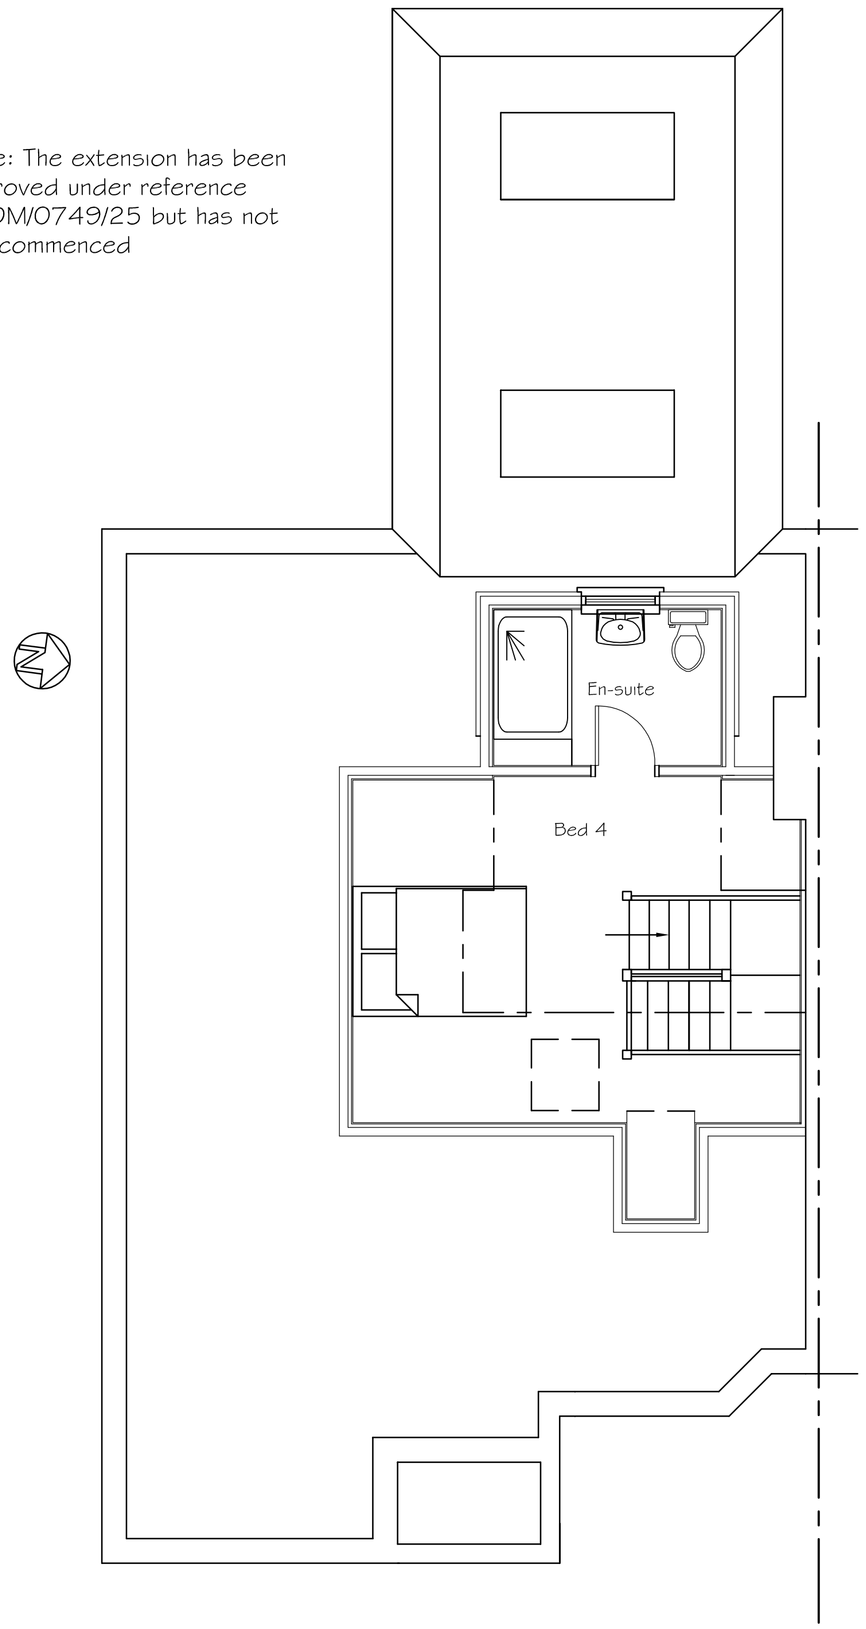


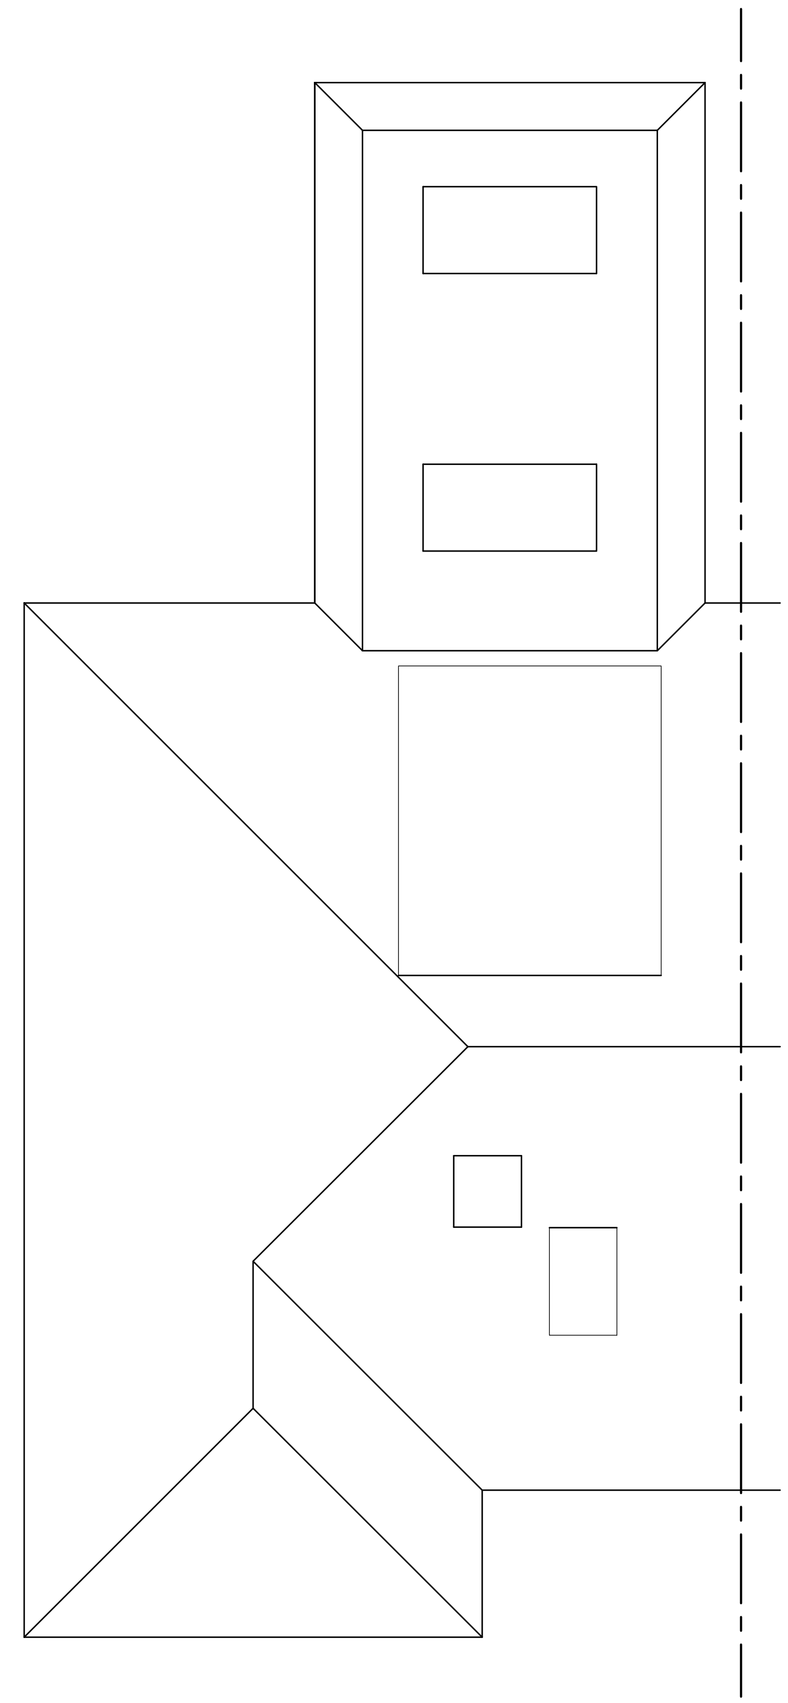

Proposed Ground Floor Plan

Proposed Ground Floor Plan

Proposed Roof Plan

0 0.5 1 2 3 4 5 6 7 8 9 10

SCALE 1:50



Volume of dormer
3.43x2.2x3.13/2 = 11.8m3

Proposed Rear (West) Elevation

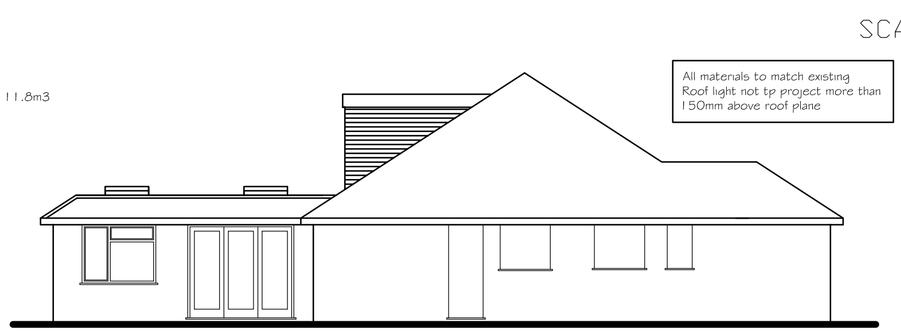

All materials to match existing
Roof light not to project more than 150mm above roof plane

Proposed Side (South) Elevation

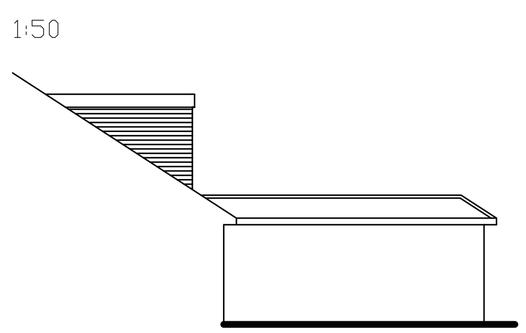

Proposed Side (North) Elevation

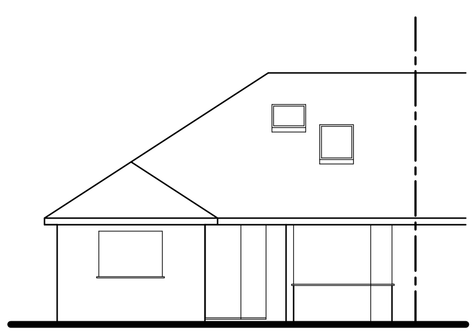

Proposed Front (East) Elevation

0 0.5 1 2 3 4 5 6 7 8 9 10

SCALE 1:100

Tony Rogers
Building Consultants
Address: 40 Dawn Crescent, Upper Beeding
West Sussex, BN44 3WH
Telephone: 01903 815225 Fax: 01903 815225

| Rev. | Date: | Revision Description: |
|---|---|---|
| A | August 2025 | Window and door shown on South elevation |

Client: Mr R Mikurenda

Address: 20 Devonport Road
Worthing
West Sussex
BN11 2SN

Project: Proposed rooms in roof

Scale: 1:50 1:100
Paper Size A1

Date: August 2025

Drawing No: 25/1606/11

Drawn By: AWR

Revision: A