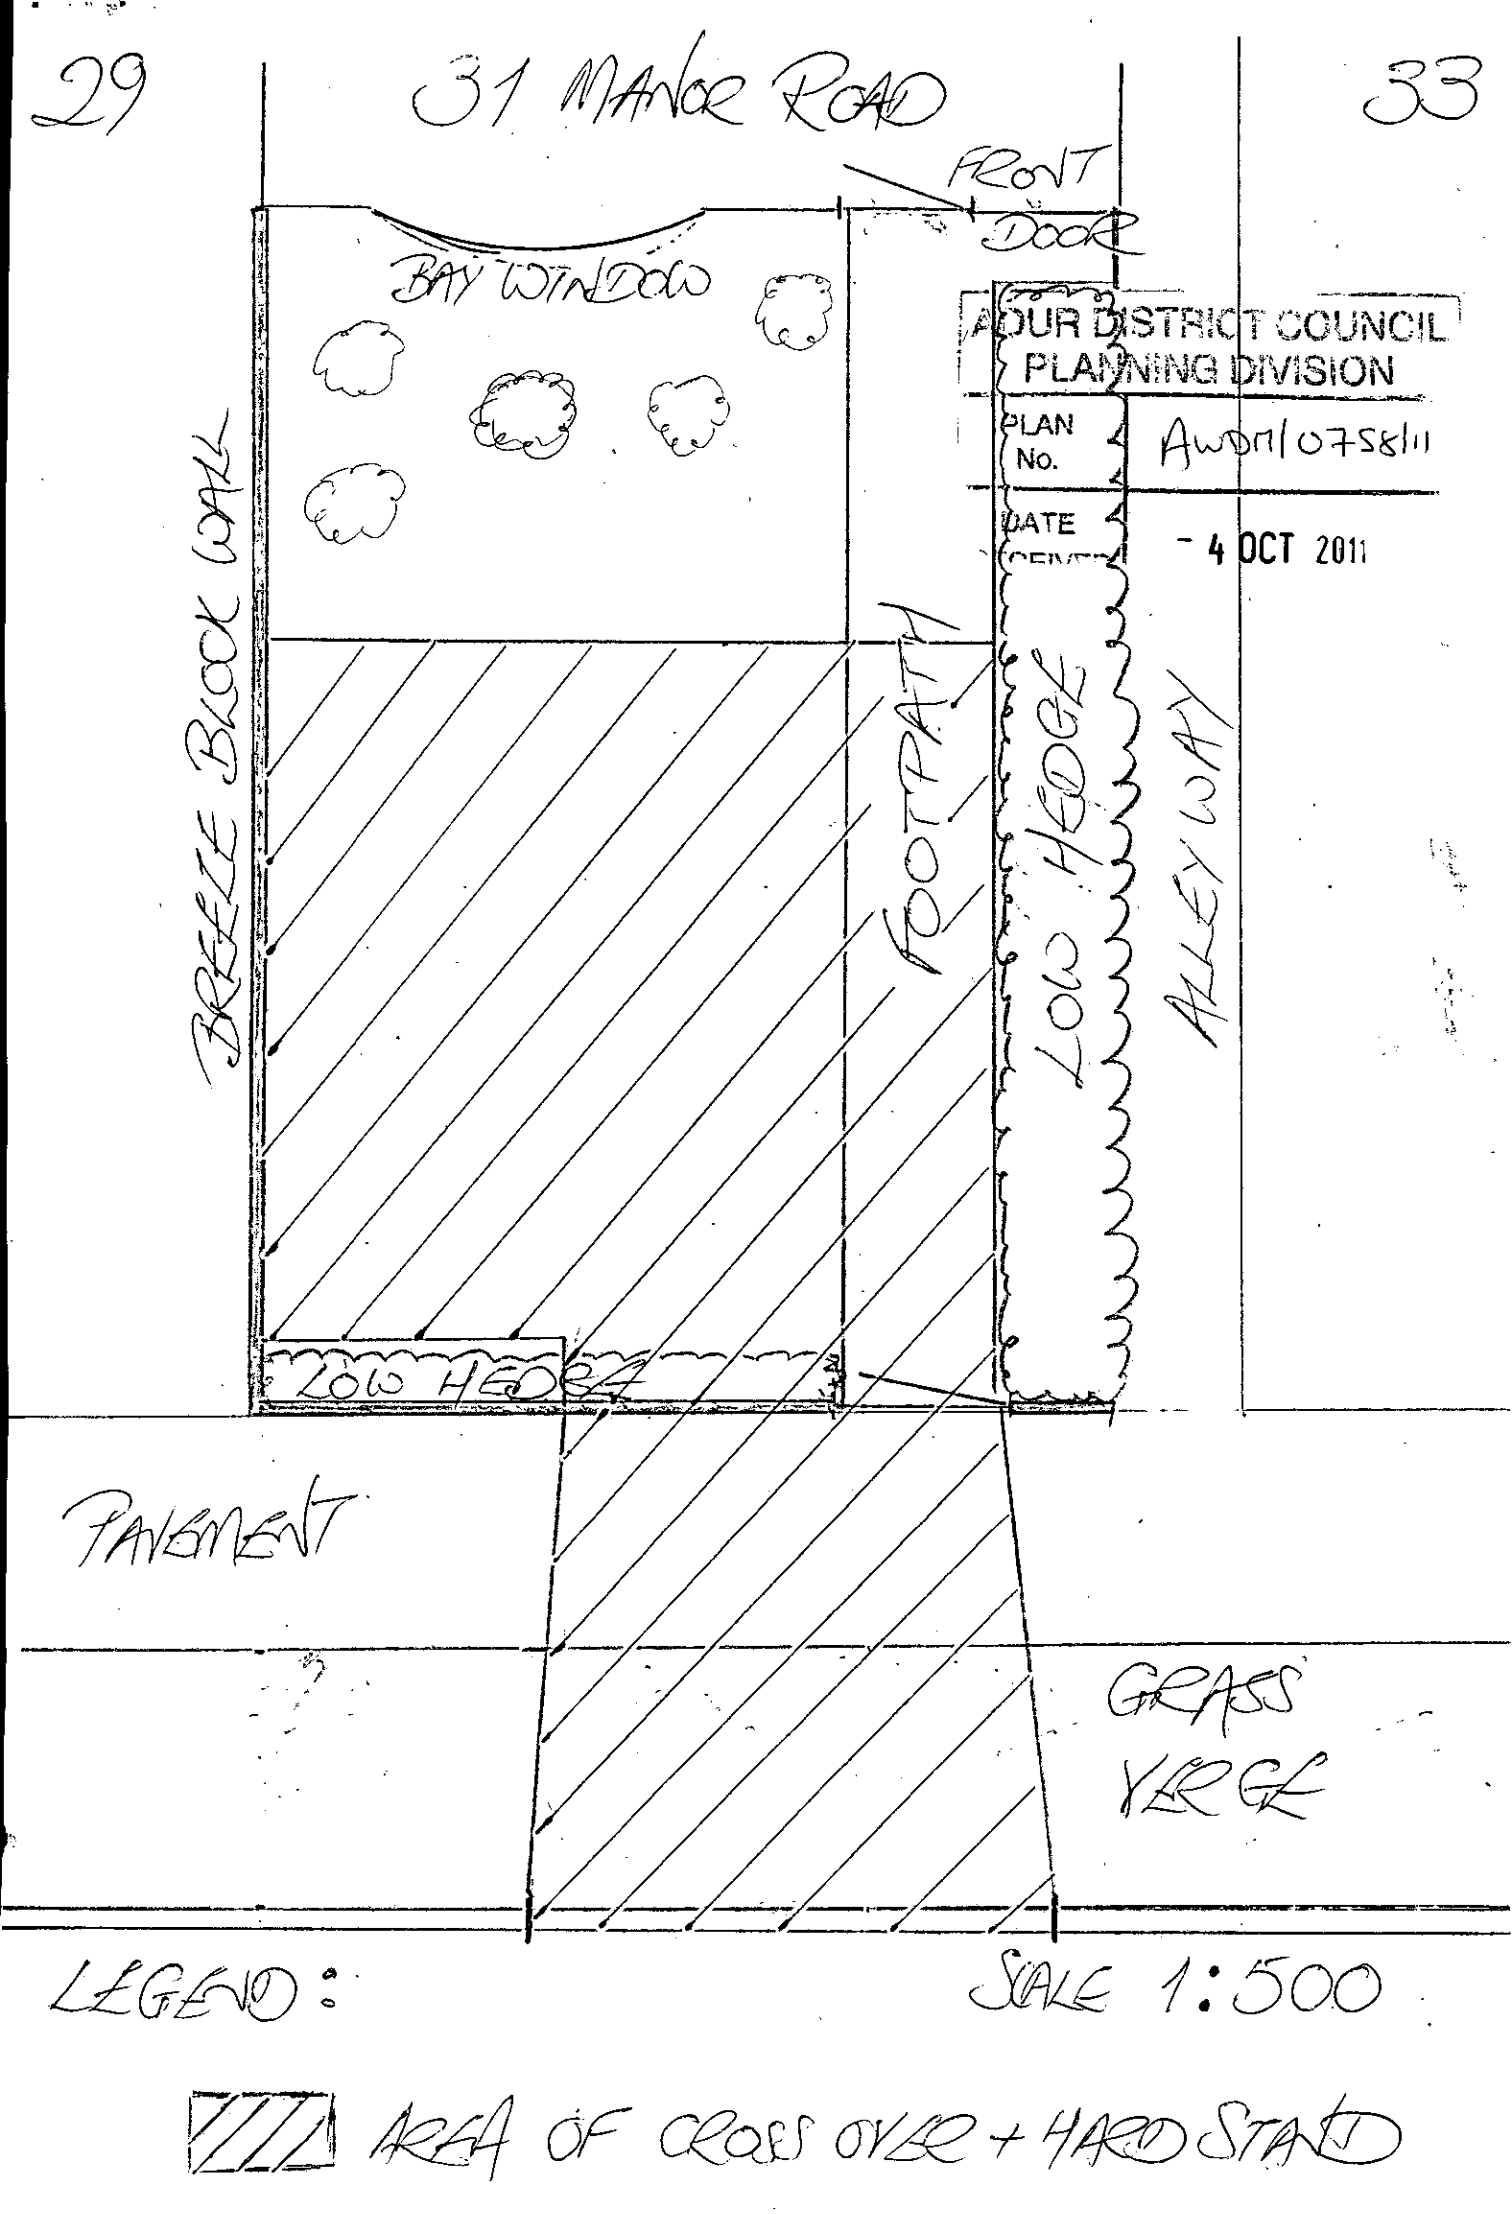
29
31 MANOR ROAD
33
FRONT DOOR
BAY WINDOW
ADUR DISTRICT COUNCIL
PLANNING DIVISION
PLAN No. Awdm/0758/11
DATE - 4 OCT 2011
BRICK BLOCK WALL
FOOTPATH
LOW HEDGE
ALLEY WAY
LOW HEDGE
PAVEMENT
GRASS VERGE
LEGEND:
SCALE 1:500
AREA OF CROSS OVER + HARD STAND