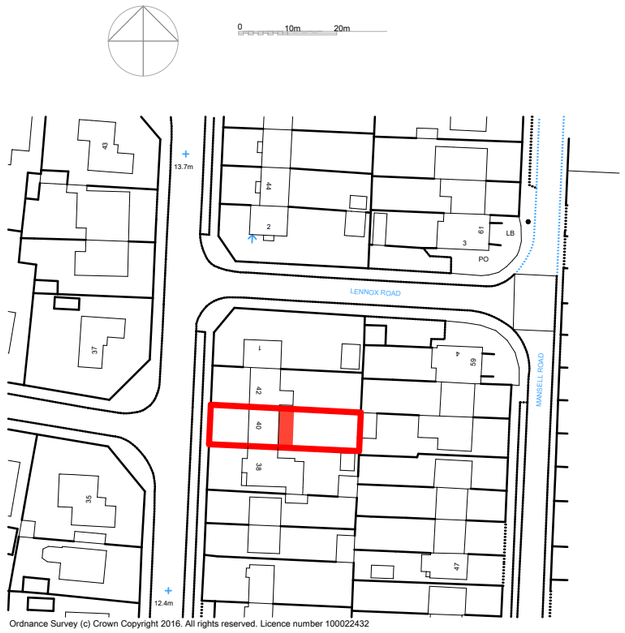

Ordnance Survey (c) Crown Copyright 2016. All rights reserved. Licence number 100022432

LOCATION PLAN
1:1250

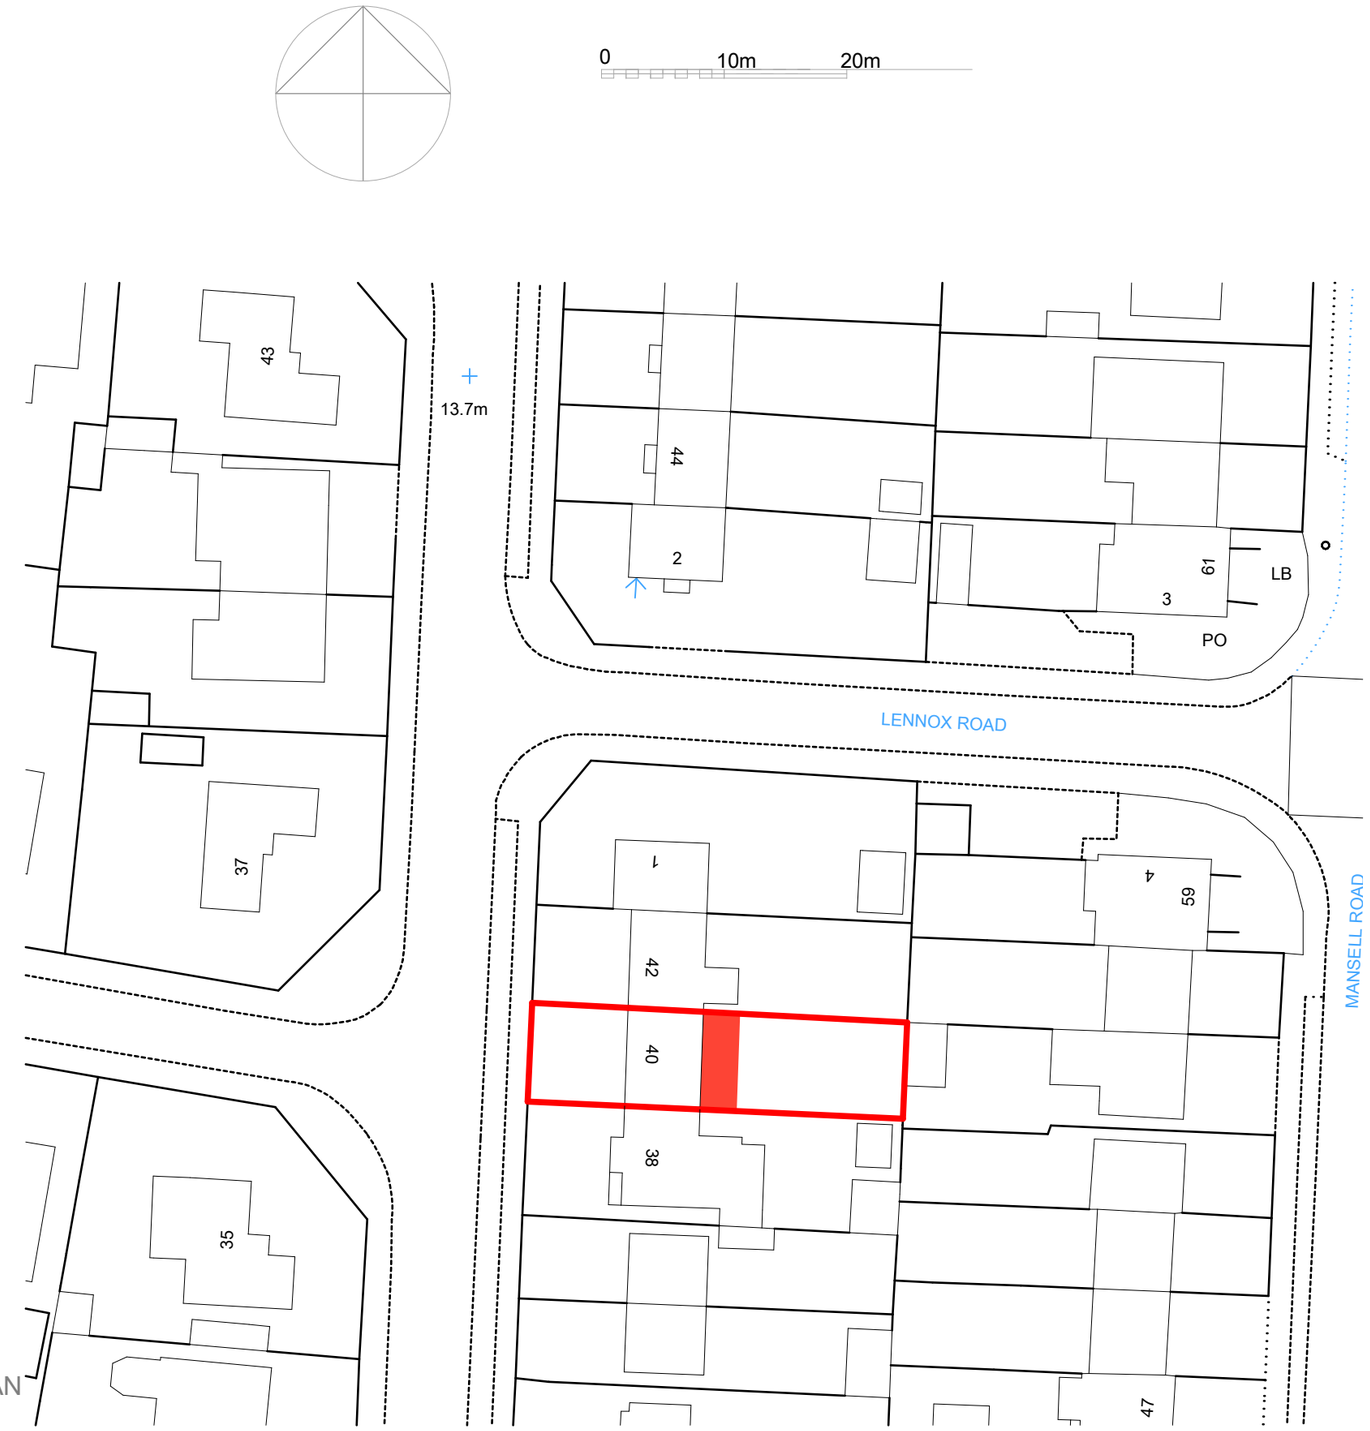

BLOCK PLAN
1:500

40 HAMMY LANE SHOREHAM-BY-SEA BN43 6GL REAR EXTENSION

LOCATION AND BLOCK PLANS

OP owen powell ltd architects
82 Gloucester Road Brighton BN1 4AP
01273 69 66 55 op@owen-powell.com

Feb 2016	1:1250 and 1:500 @ A3	1601/1A