
DO NOT SCALE FROM THIS DRAWING

1m 2m 3m 4m 5m 6m 7m 8m 9m 10m


1:50 Scale Bar




North Elevation

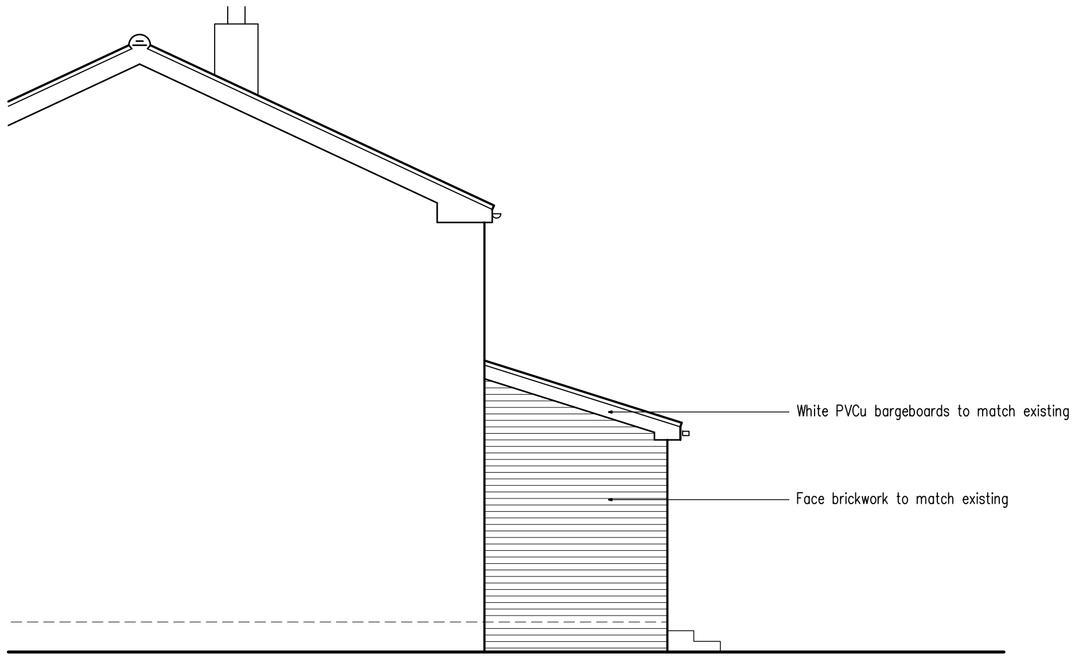


West Elevation

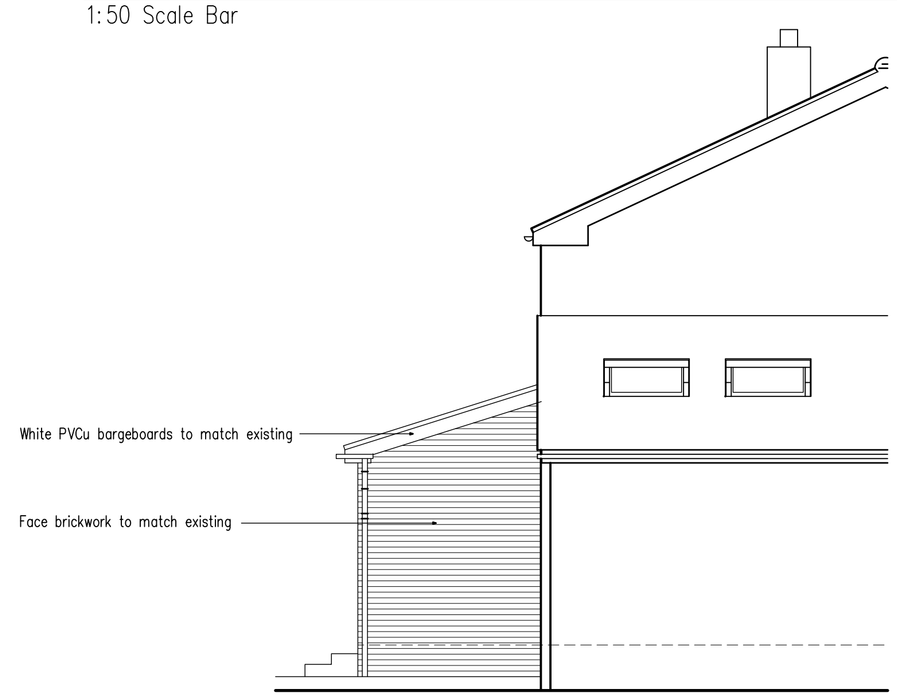

South Elevation

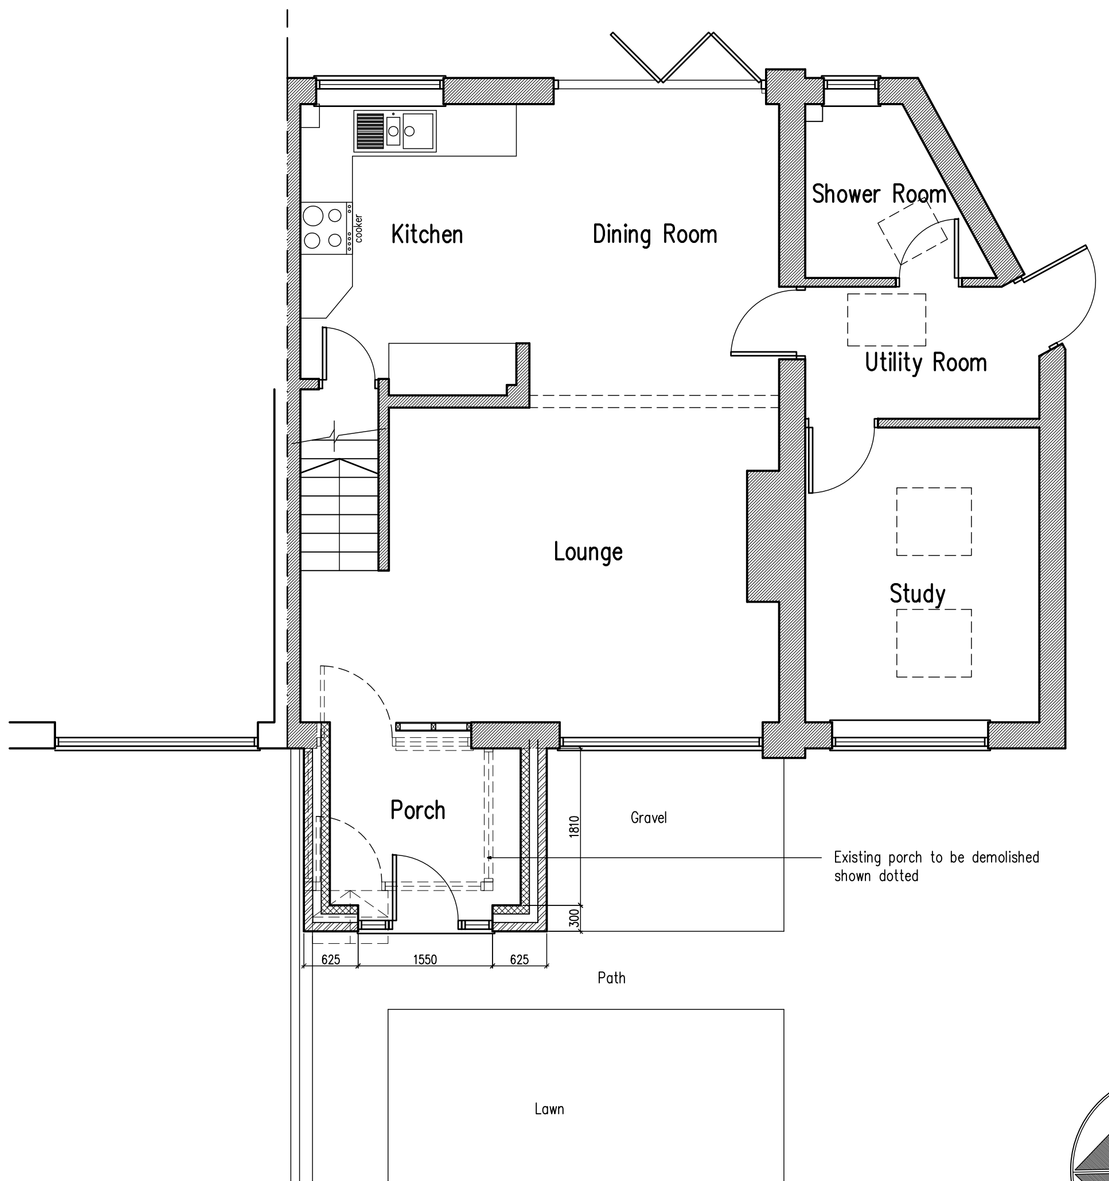

Ground Floor Plan

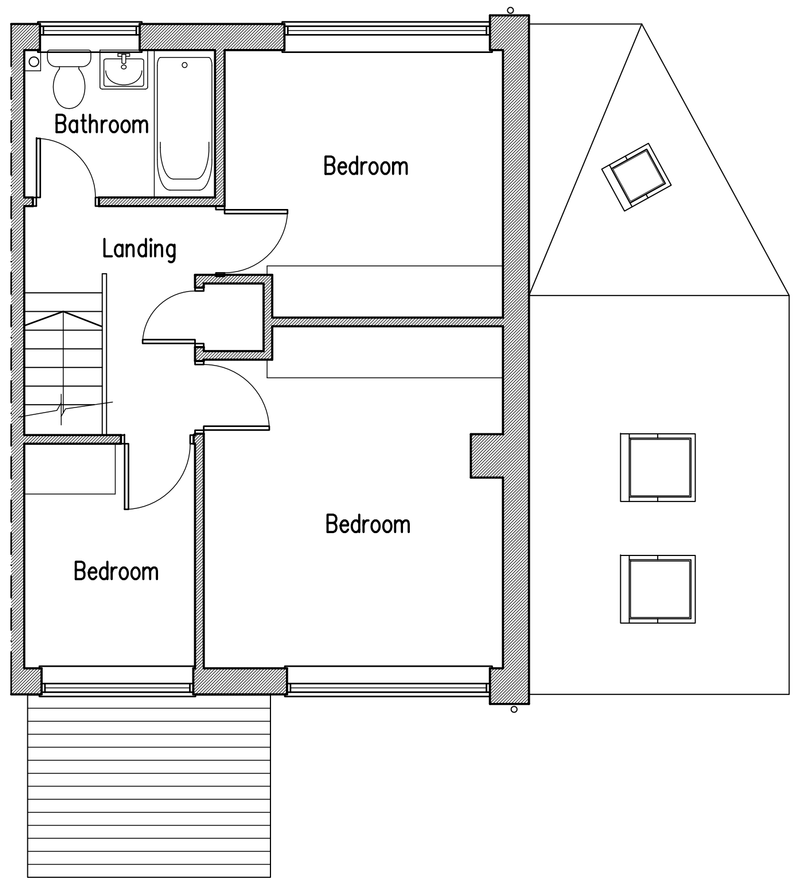

First Floor Plan

C	14.04.21	Further design amendments
B	12.04.21	Roof amended

Proposed Replacement Porch At: 20 Northbourne Close, Shoreham-By-Sea, West Sussex

rja Planning & Building Consultants Ltd.
1st Floor
10 High Street
Shoreham-By-Sea
West Sussex BN43 5DA
t: 01273 467297 mob: 07971 375739
e: rex@rjapbc.co.uk web: www.rjapbc.co.uk

Chartered Institute of Architectural Technologists

PROJECT: 20 Northbourne Close, Shoreham-by-Sea

DRAWING TITLE: Proposed Floor Plans & Elevations

CLIENT: Mr & Mrs D. King

DWG NO: 21822-01

REVISION: C

SCALE: 1:50 @ A1

DATE: 11.02.231

DRAWN: rex