Do not scale this drawing for construction purposes.
Architect to be informed of all discrepancies in dimensions
© This drawing is copyright.

Revisions

Rev.	Date	Description	By

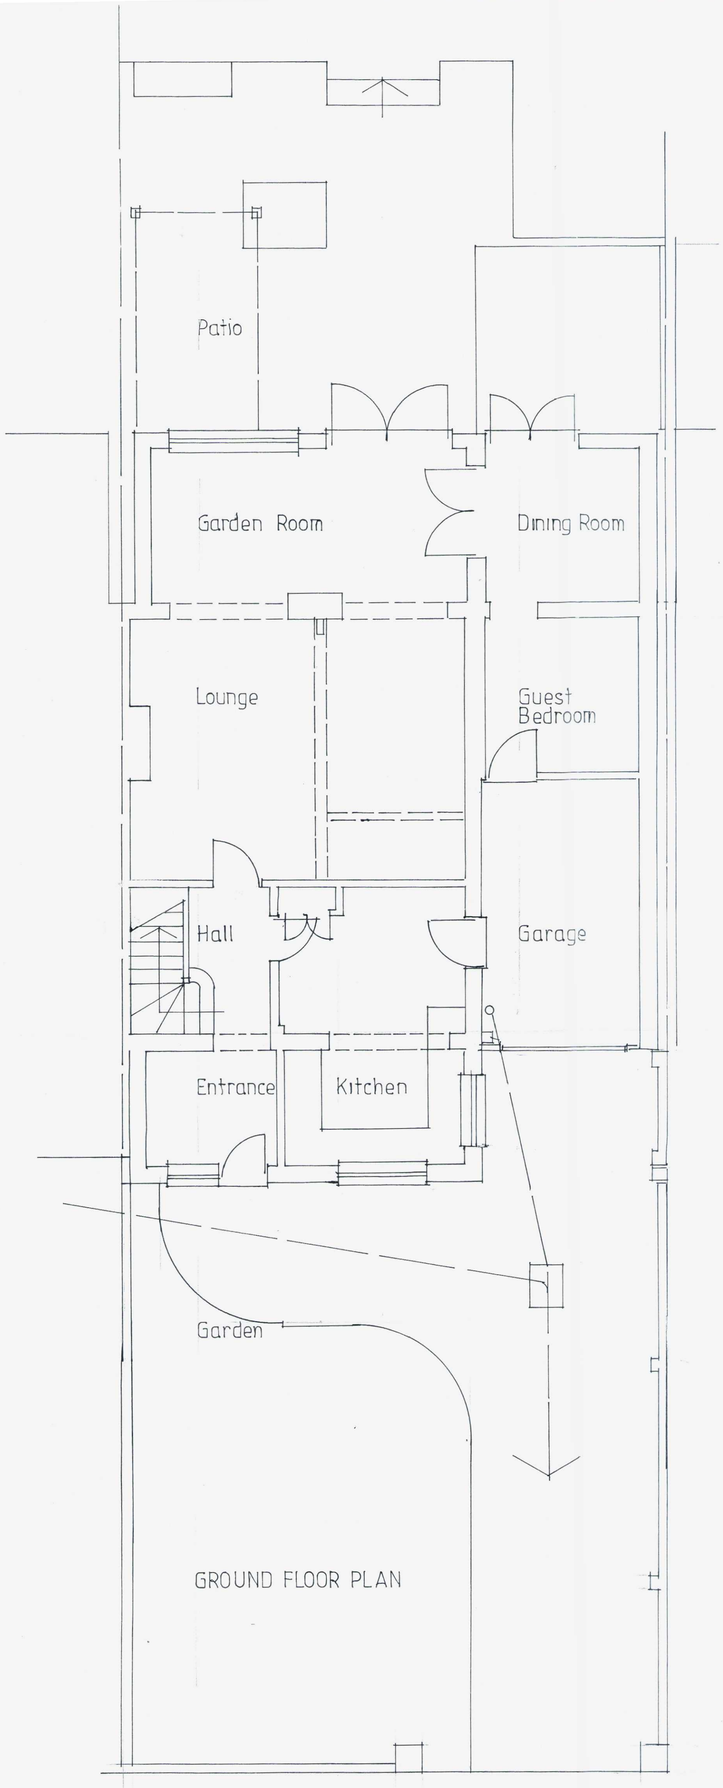

GROUND FLOOR PLAN

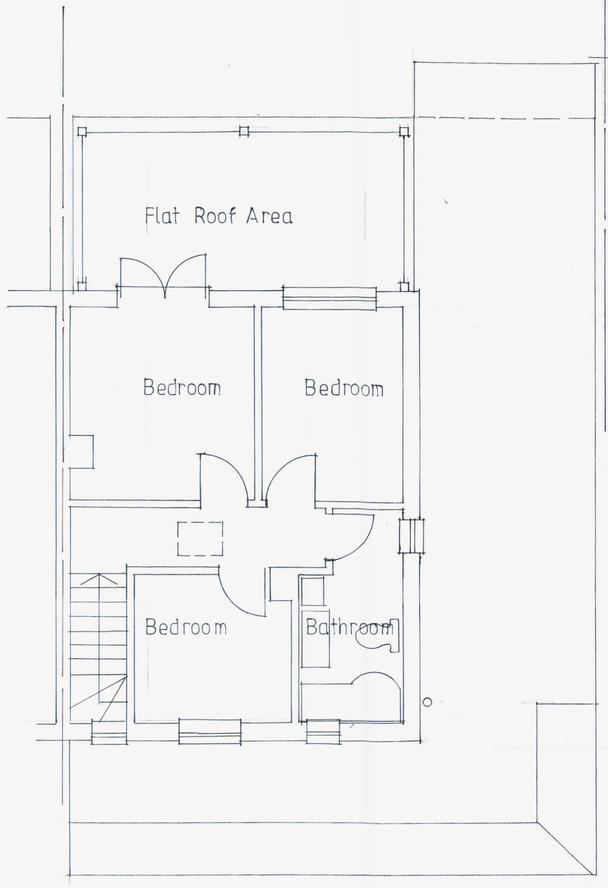

FIRST FLOOR PLAN



SOUTH ELEVATION

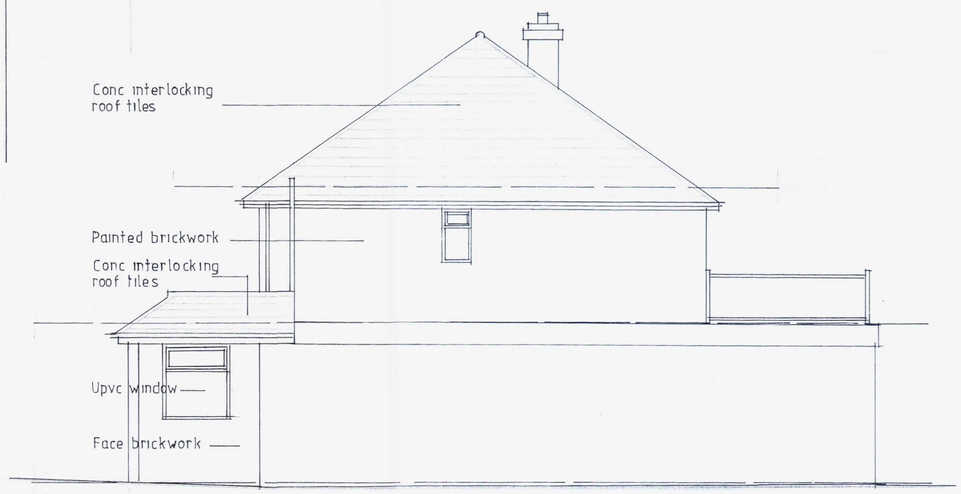

WEST ELEVATION

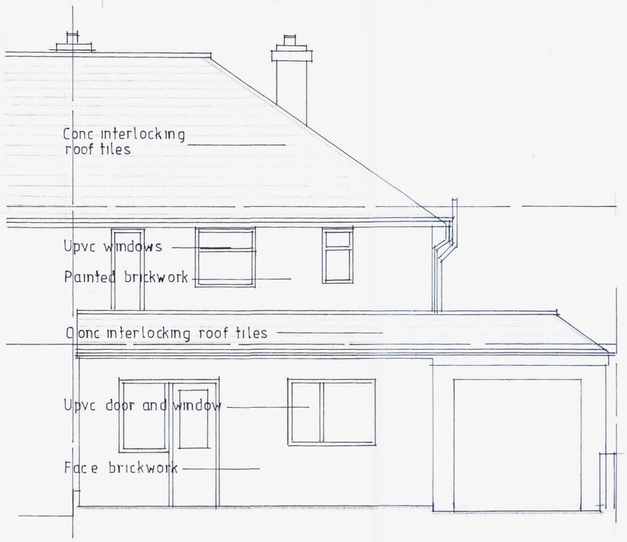

NORTH ELEVATION

N

PAPER SIZE A1

0 5m 10m

SCALE BAR

0011/17
- 6 JAN 2017

SUSSEX LOFTS LTD
TELEPHONE: 07500 947 240

Job Title
120 HARBOUR WAY
SHOREHAM BEACH
WEST SUSSEX.

Scale	Drawn	Checked	Date
1:50			OCT 2016

Drawing Title
EXISTING PLANS AND ELEVATIONS

Job No.	Drawing No.	Revision
	D1	

Paper Size A1