Date	22.11.16
Revision	-

Drawing Number: PL 124

Job Number	16510
Scale	1 : 100

Drawing Title: BUILDING AS PROPOSED Floor Plans Planning Application Drawing

Job Title: PROPOSED REAR EXTENSIONS FRONT PORCH AND BALCONY AND INTERNAL ALTERATIONS

Client: Mr P Strevens & Ms K Dransfield
25 Brighton Road
Lancing
BN15 8RJ

PAGE PARTNERSHIP
18 Middleton Avenue Hove Sussex BN3 4PJ
Tel/Fax 01273 424888 paggar@pagepartnership.net

PAPER SIZE A3

N

SCALE 1 to 50

0m 1m 2m 3m 4m 5m

APPROVED PORCH FLOOR PLANS
OVERLAY OF AMENDED AND PREVIOUSLY

SCALE 1 to 50

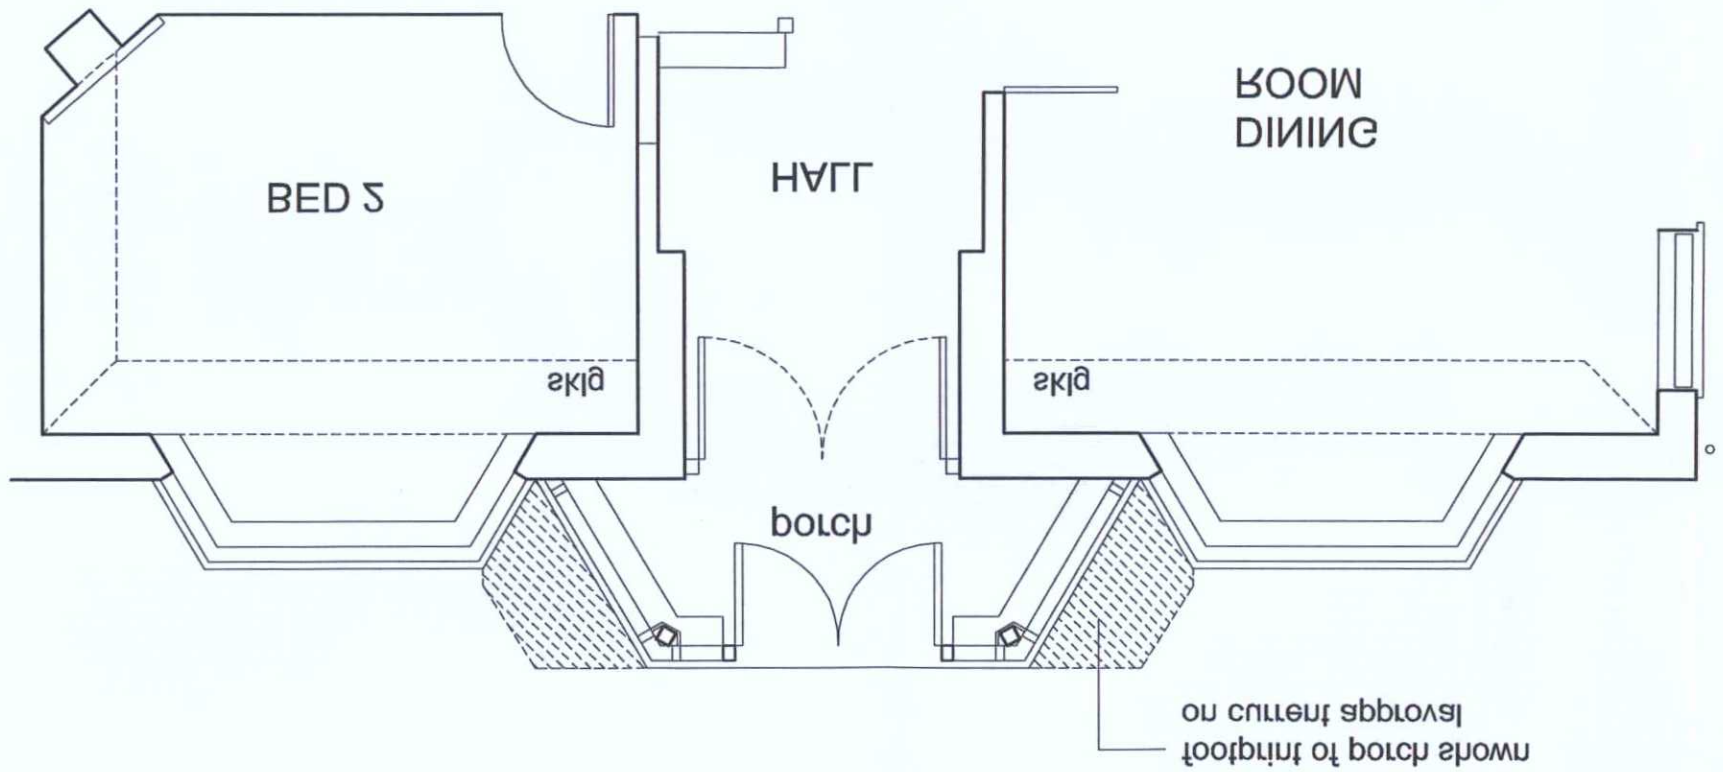

ADDITIONAL

PLANNING SERVICES
ADUR & WORTHING
PLAN AWDM 1894/16
DATE Dec: 5/1/17
VALID