DO NOT SCALE FROM THIS DRAWING



South Elevation



East Elevation



North Elevation



West Elevation

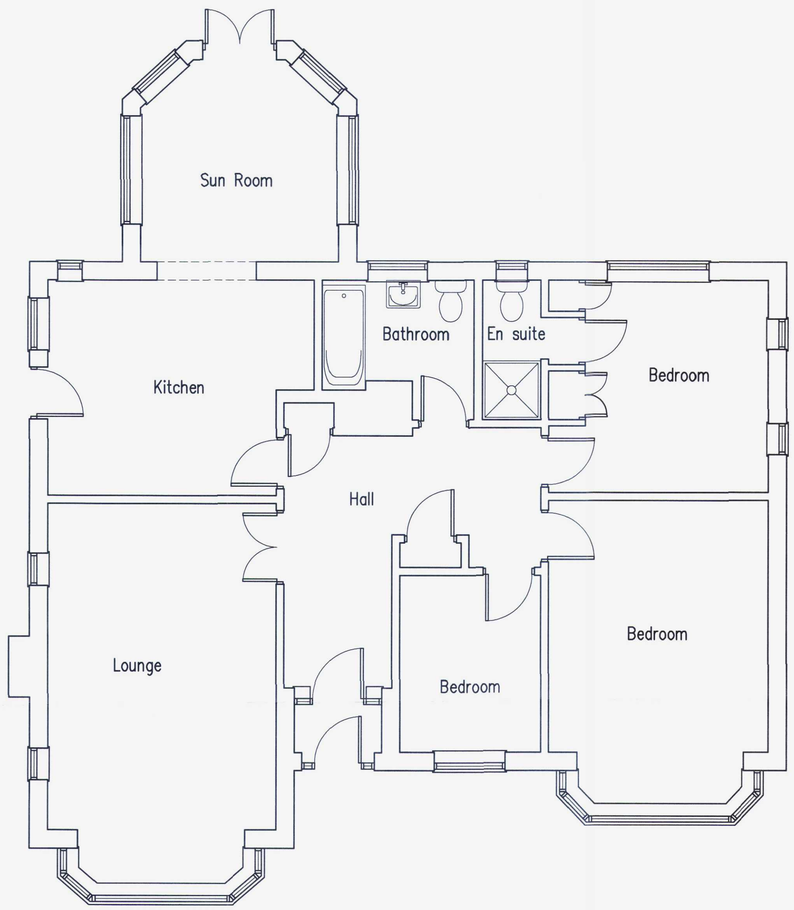

Ground Floor Plan



Ordnance Survey (c) Crown Copyright 2016. All rights reserved. Licence number 100022432

Block Plan
1:500



Ordnance Survey (c) Crown Copyright 2016. All rights reserved. Licence number 100022432

Location Plan
1:1250

10m 20m 30m 40m
1:500 Scale Bar

10m 20m 30m 40m 50m
1:1250 Scale Bar

1m 2m 3m 4m 5m 6m 7m 8m 9m 10m
1:50 Scale Bar

1m 2m 3m 4m 5m 6m 7m 8m 9m 10m
1:100 Scale Bar

ACKNOWLEDGED
PLAN 1724/16
DATE Rec 10/01/17

AMENDMENT

A	10.01.17	Barn ends added to site plan

Proposed Conversion Of Roof Space & Single Storey Rear Extension At: 1 Norman Crescent, Shoreham-By-Sea, West Sussex

rja Planning & Building Consultants Ltd.
1st Floor
10 High Street
Shoreham-By-Sea
West Sussex BN43 5DA
t: 01273 467297 mob: 07971 375739
e: rex@rjapbc.co.uk web: www.rjapbc.co.uk

Chartered Institute of Architectural Technologists

PROJECT: 1 Norman Crescent, Shoreham-By-Sea, West Sussex			
DRAWING TITLE: Existing Floor Plans & Elevations. Block & Location Plan			
CLIENT: Mr & Mrs R Daley	DWG NO: 16610-01	REVISION: A	
SCALE: 1:50, 1:100, 1:500, 1:1250 @ A1	DATE: 04.10.16	DRAWN: rex	