DO NOT SCALE FROM THIS DRAWING

1m 2m 3m 4m 5m 6m 7m 8m 9m 10m

1:50 Scale Bar

1m 2m 3m 4m 5m 6m 7m 8m 9m 10m

1:100 Scale Bar



West Elevation



North Elevation



East Elevation



South Elevation

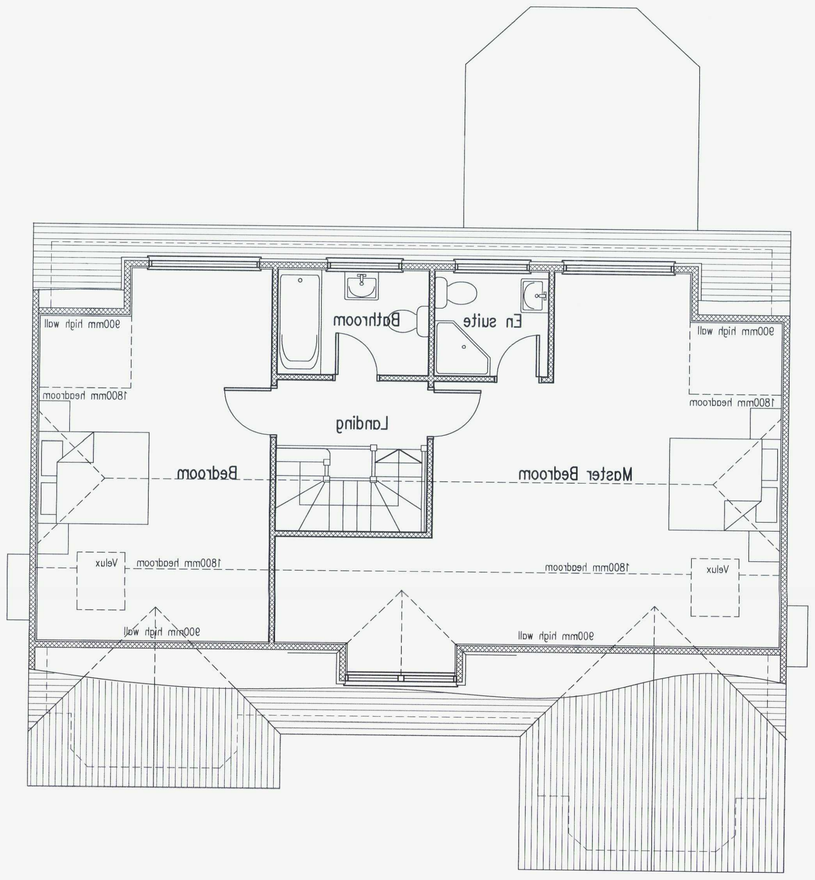

First Floor Plan

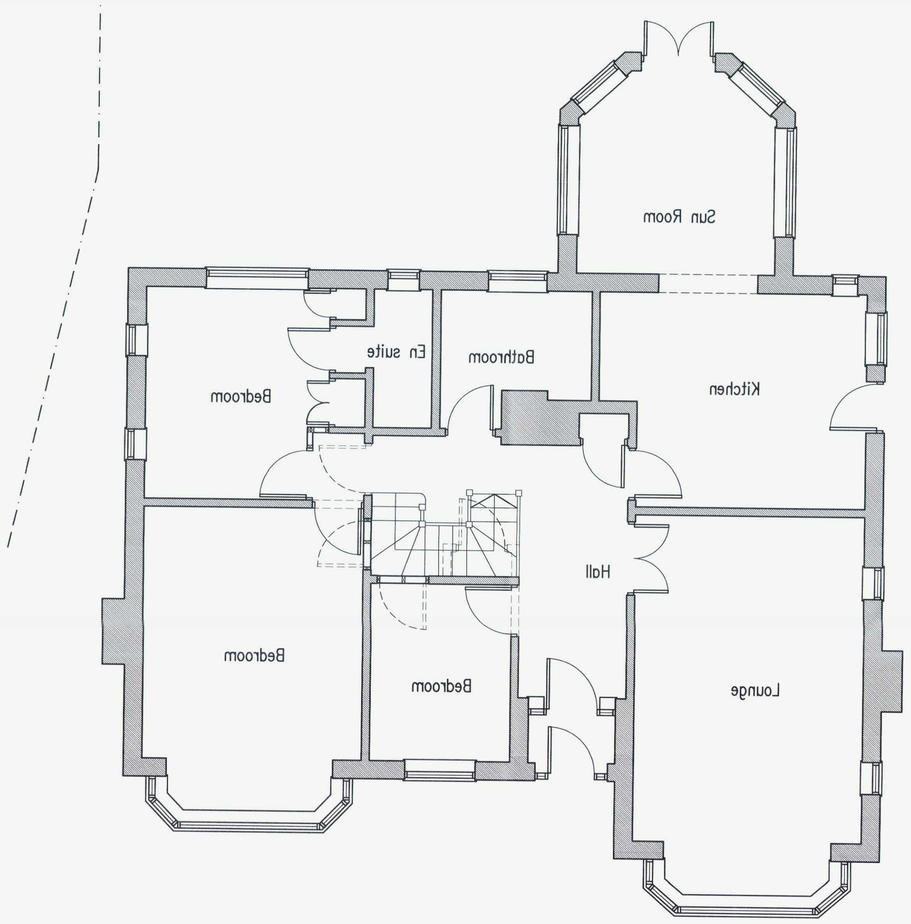

Ground Floor Plan

AMENDMENT

C	19.01.17	Bm ends added to roof
B	07.11.16	Further client requirements
A	01.11.16	Layout amended

Proposed Conversion Of Roof Space & Single Storey Rear Extension At: 1 Norman Crescent, Shoreham-By-Sea, West Sussex

rja Planning & Building Consultants Ltd.
1st Floor
10 High Street
Shoreham-By-Sea
West Sussex BN43 5DA
t: 01273 464297 mob: 07971 375739
e: rex@rjapbc.co.uk web: www.rjapbc.co.uk

Chartered Institute of Architectural Technologists

PROJECT:
1 Norman Crescent, Shoreham-By-Sea, West Sussex

DRAWING TITLE:
Proposed Floor Plans & Elevations

CLIENTS:
Mr & Mrs R Daley

DWG NO:
16610-02

REVISION:
C

SCALE: 1:50, 1:100 @ A1

DATE: 04.10.16

DRAWN: REX