RICS the mark of property professionalism worldwide

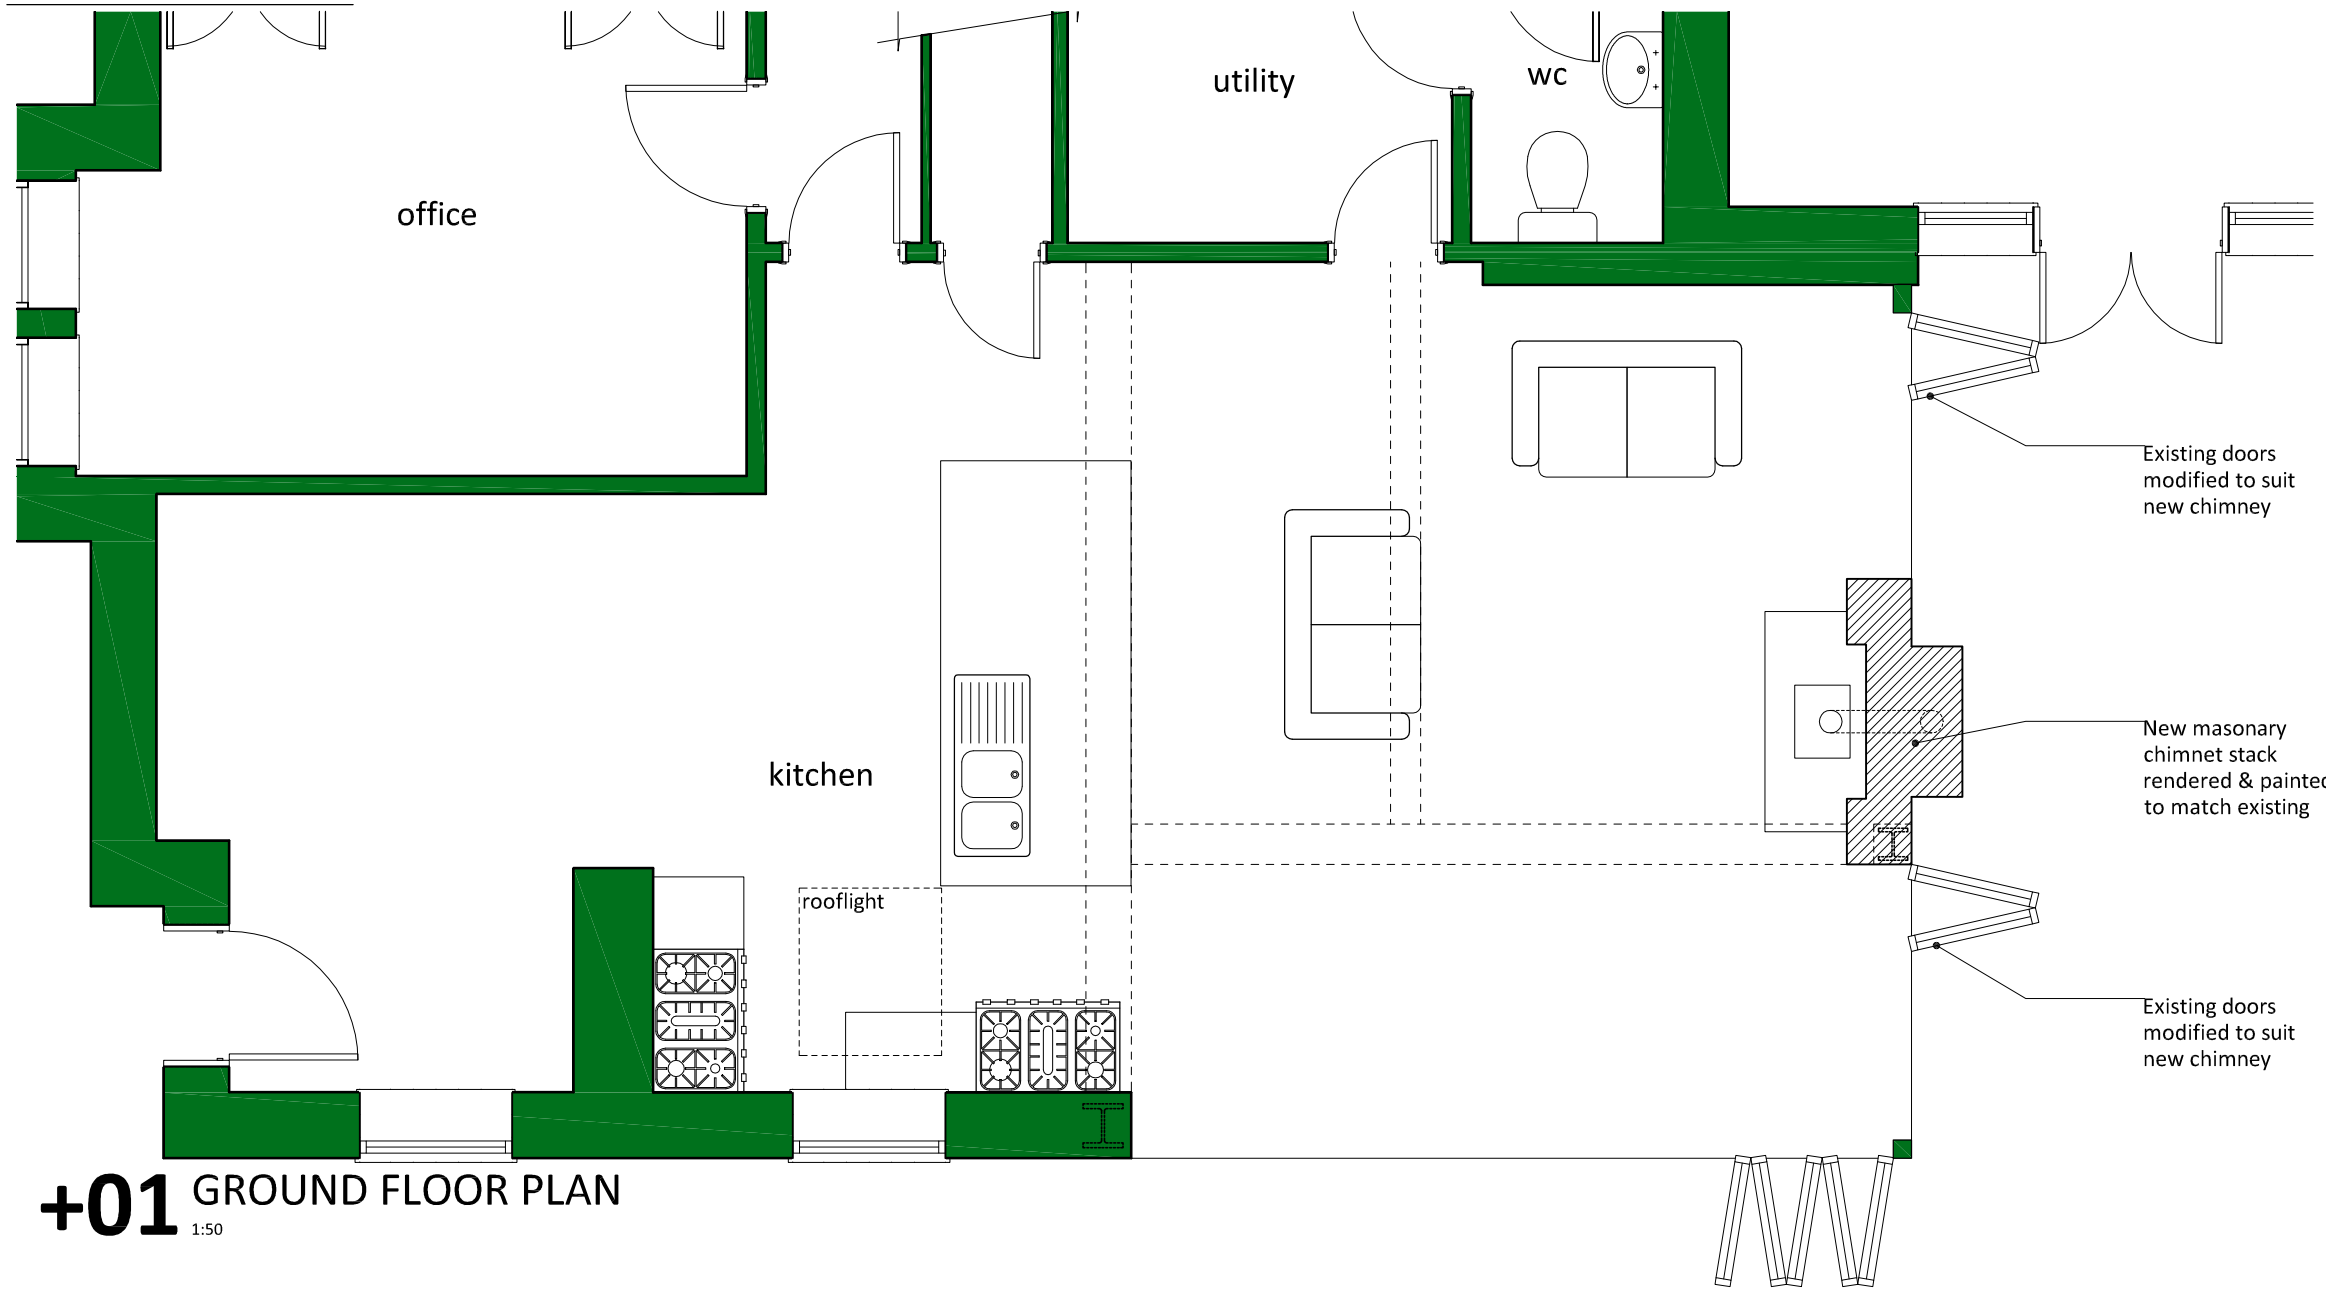

+01 GROUND FLOOR PLAN
1:50

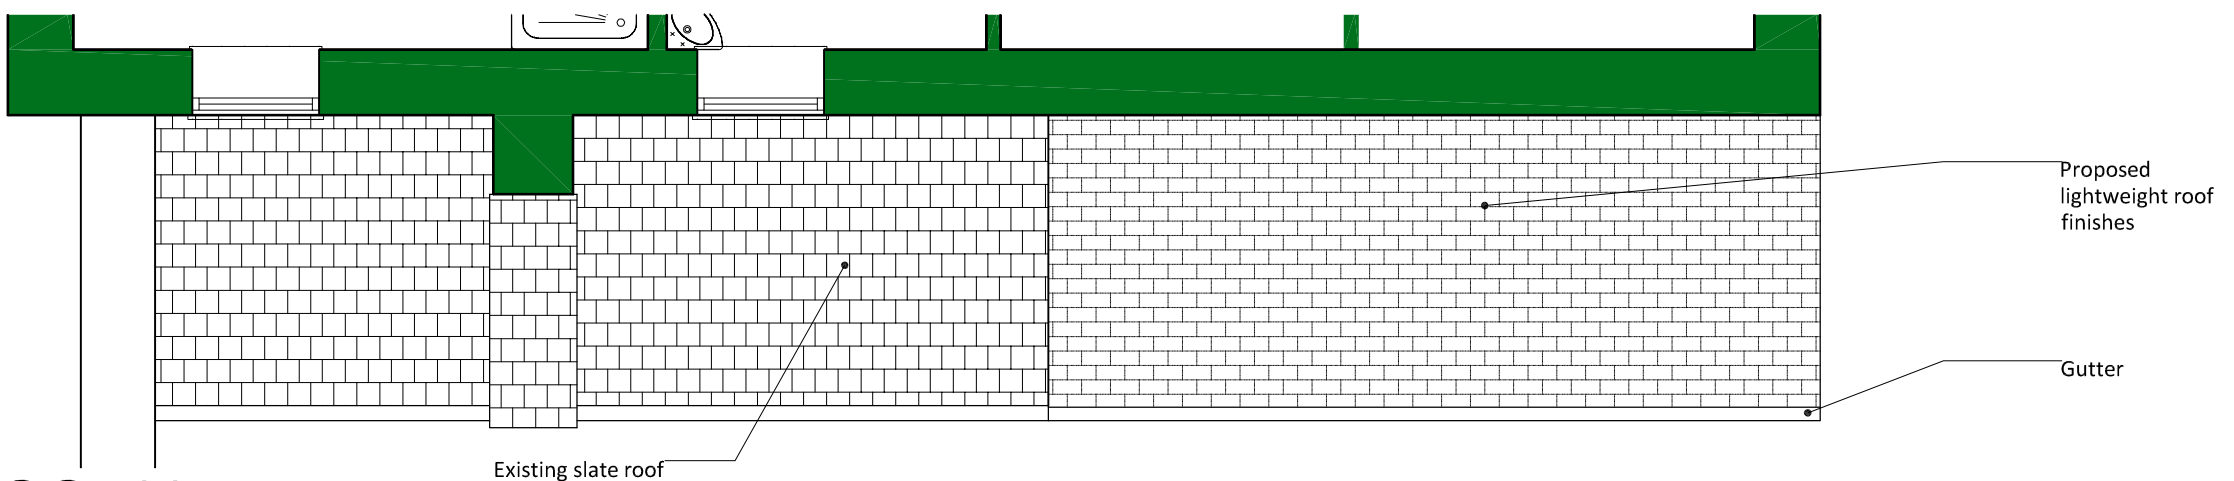

+02 ROOF PLAN
1:50

0 1 2 3 4 5m
1:50

DRAWING ISSUE NOTE:

- For the purpose of submission to Local Authority for the approval of Planning Consent
- This drawing is to be read in conjunction with all other relevant drawings & details in this package
- Do not scale, except for Planing purposes
- Dimensions are in millimeters unless otherwise stated
- Do not use for construction
- Should any third party use these drawings for the purpose of construction, it shall be entirely at their own risk.

Revision			
H	20.06.23	Amendments to PC comments	NB
G	17.05.23	AMMENDMENT TO APPROVED PLANNING APPLICATIOM AWDM/0904/22	NB
F	02.09.22	Rooflight removed	NB
E	26.04.22	Revised Planning Issue	NB
D	21.07.21	Amendments to client instruction.	NB
C	16.07.21	Amendments to client instruction.	NB
B	27.05.21	Rooflight & window added.	NB
A	25.05.21	Amendments to client instruction.	NB

Project
Kitchen Remodelling

Site Address
9 Westbrooke
Worthing

Drawing
Proposed Floor Plan

Client
Mr & Mrs A Marks

Drawing No.: 1346.21.40
Revision: H

Drawing Issue:
PLANNING

Scale: 1:50
Sheet Size: A3
Date: 17.05.23
Drawn By: COH
Checked By: PC

COH surveyors
Crowther Overton-Hart
2B Chanctonfold, Horsham Road
Steyning, West Sussex. BN44 3AA
T 01903 816290
E reception@cohsurveyors.co.uk

© COPYRIGHT 2023 Crowther Overton-Hart. All rights reserved.