REVISIONS:

REV:	DATE:	BY:	RVW:
A	03/10/2024 Block plan revised		

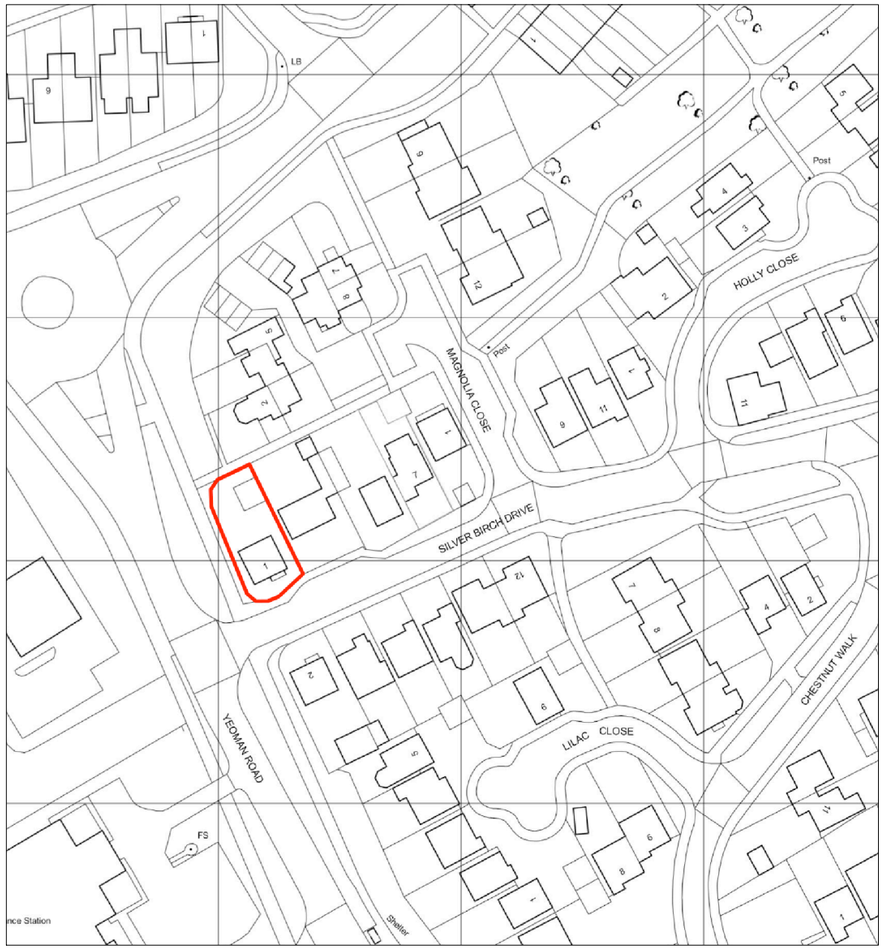

Location Plan 1:250

N

Scale 1:1250

0 10 20 30 40 50m



Block Plan 1:500

N

Scale 1:500

0 5 10m 20m

Proposal: Erection of single storey rear extension, loft conversion incorporating hip to gable extension, rear dormer and front rooflight, relocation of existing solar panels, internal alterations and associated works.

Wang Dao Architecture

Mocatta House
Trafalgar Square
Brighton, BN1 4DU
United Kingdom

T +44 (0)1273 443845
E info@wangdaoarch.com
W www.wangdaoarch.com

CLIENT
Mrs Chen

This drawing is for Planning Permission purpose only. All dimensions to be confirmed on site.

© This drawing is the sole copyright of Wang Dao Architecture Ltd.

Any discrepancies between this drawing & other information shall be reported to the Architect. MODIFICATIONS to be made solely on ORIGINAL MAGNETIC MEDIA.

PROJECT
1 Silver Birch Drive
Worthing
BN13 3PP

TITLE
Rear extension and loft conversion
Location and Block Plans

STATUS
Planning

DATE
September 2024

SCALE @ A3
1:500, 1:1250

DRAWN BY
Edward

REVIEWED BY

DRAWING NUMBER
2416 PL 01A

CTB file:
XREF'S:
LTscale: