


REVISIONS:
REV: DATE: BY: RVW:

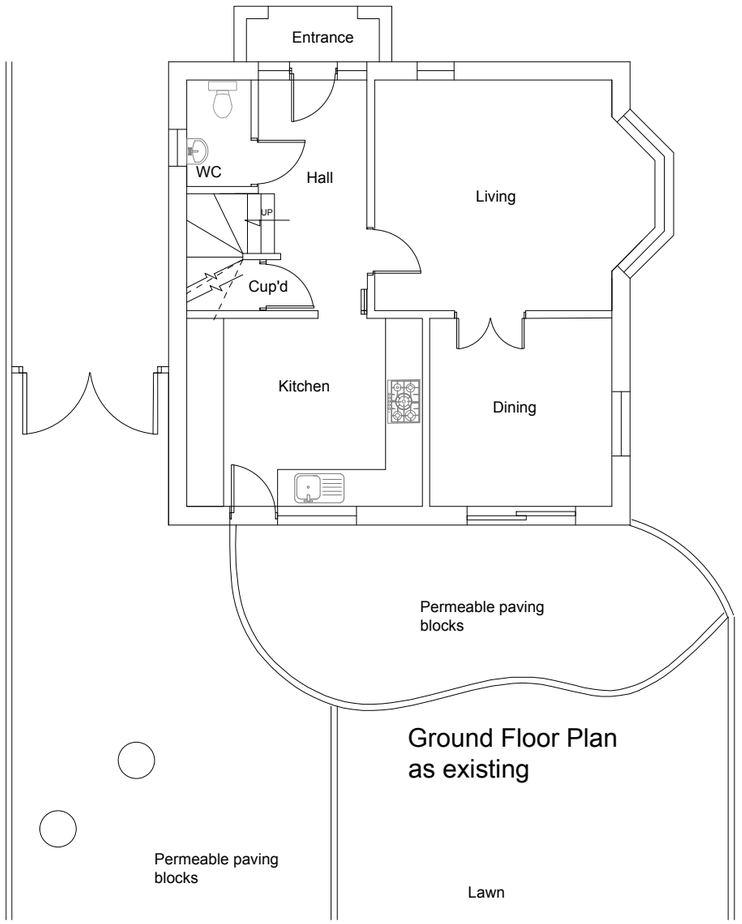

Ground Floor Plan
as existing

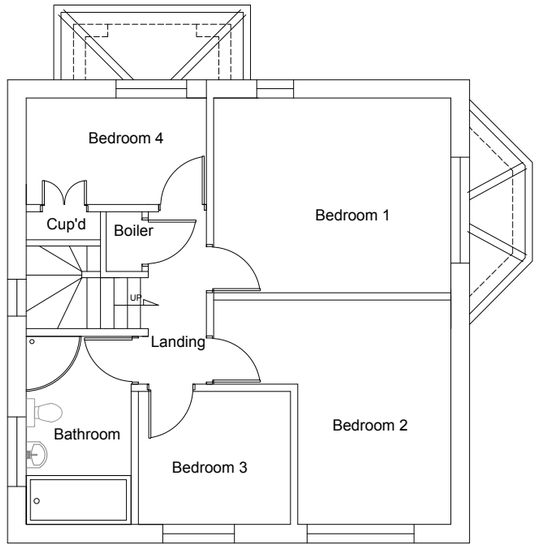

First Floor Plan
as existing

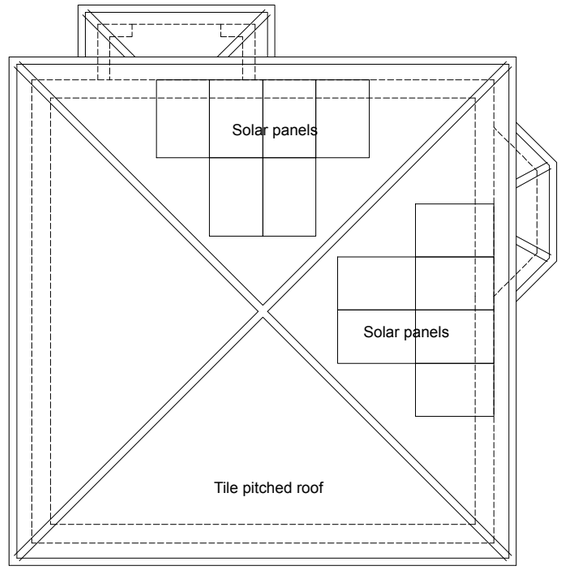

Roof Plan
as existing

N

Scale 1:100
0 1 5m 10m

Wang Dao Architecture

Mocatta House
Trafalgar Square
Brighton, BN1 4DU
United Kingdom

T +44 (0)1273 443845
E info@wangdaoarch.com
W www.wangdaoarch.com

CLIENT
Mrs Chen

This drawing is for Planning Permission purpose only.
All dimensions to be confirmed on site.

© This drawing is the sole copyright of Wang Dao Architecture Ltd.

Any discrepancies between this drawing & other information shall be reported to the Architect.
MODIFICATIONS to be made solely on ORIGINAL MAGNETIC MEDIA.

PROJECT
1 Silver Birch Drive
Worthing
BN13 3PP

TITLE
Rear extension and loft conversion
Plans as existing

STATUS
Planning

DATE
September 2024

SCALE @ A3
1:100

DRAWN BY
Edward

REVIEWED BY

DRAWING NUMBER
2416 PL 02

CTB file:
XREF'S:
LTscale: