


REVISIONS:
REV: DATE: BY: RVW:
A 04/10/2024 Sectional line added

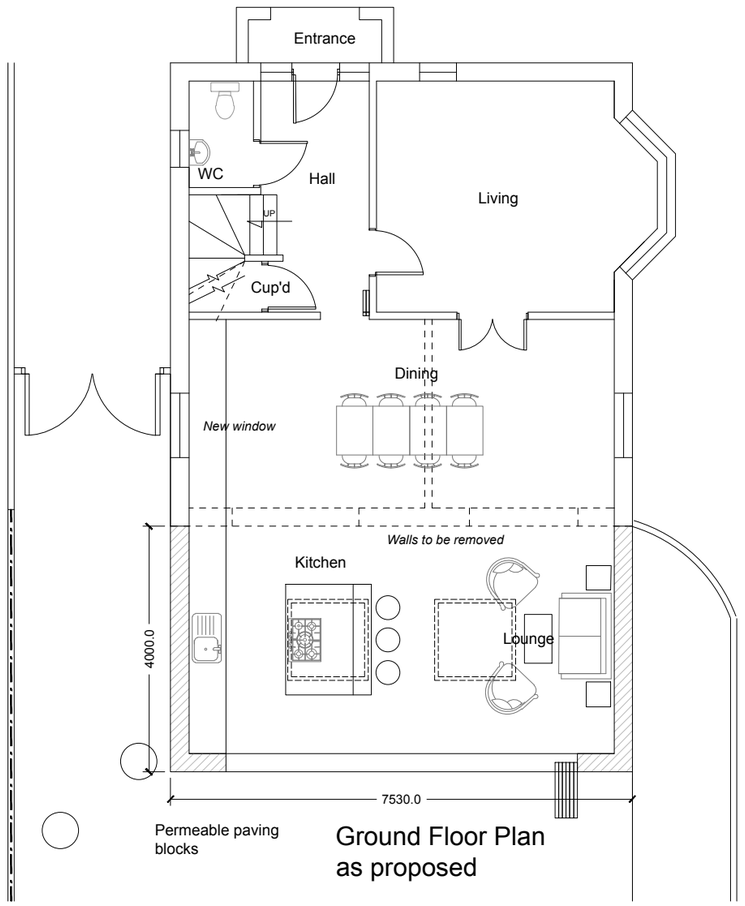


Ground Floor Plan
as proposed

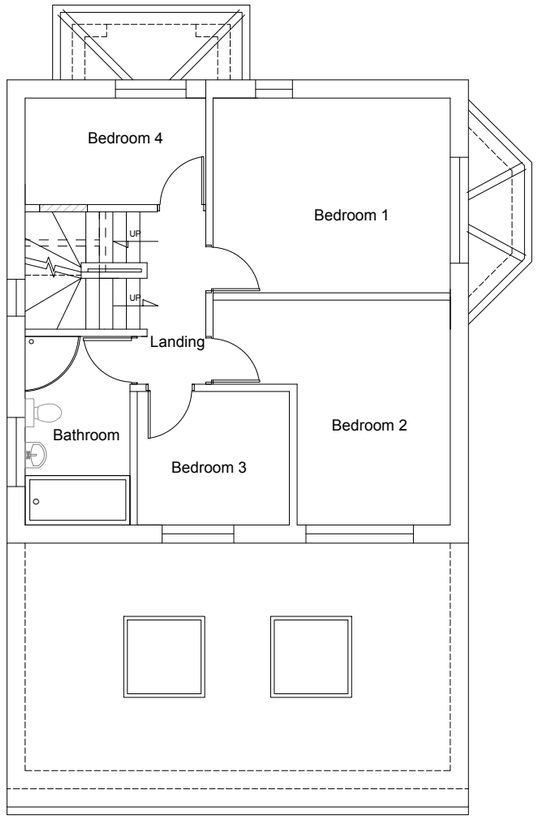

First Floor Plan
as proposed

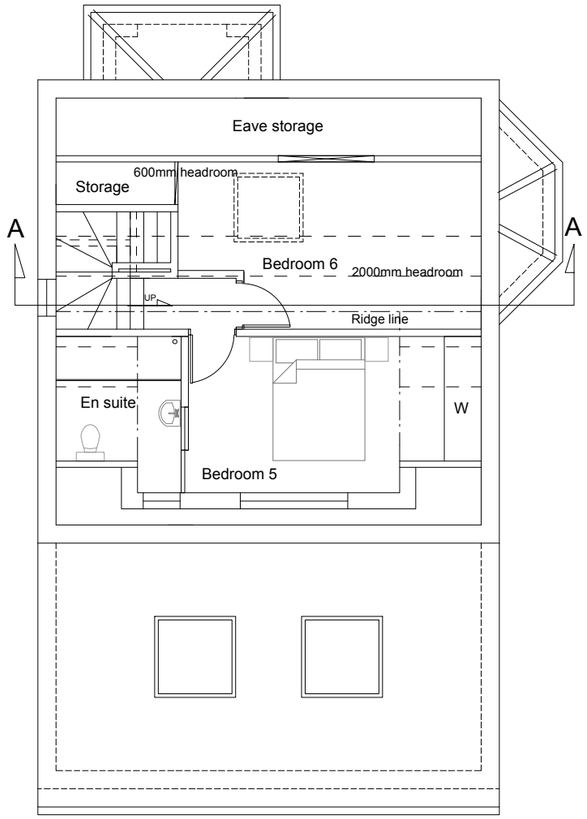

Second Floor Plan
as proposed

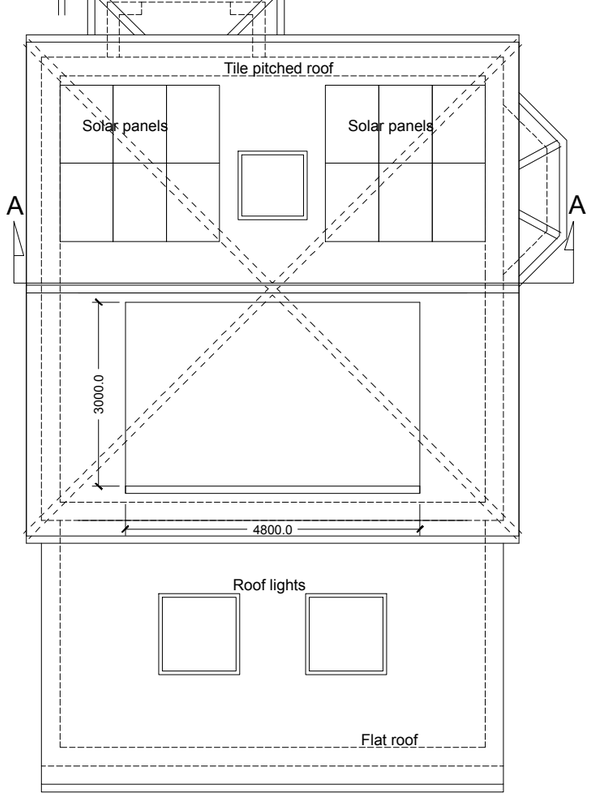

Roof Plan
as proposed

Wang Dao Architecture
Mocatta House
Trafalgar Square
Brighton, BN1 4DU
United Kingdom
T +44 (0)1273 443845
E info@wangdaoarch.com
W www.wangdaoarch.com

N

Scale 1:100
0 1 5m 10m

CLIENT
Mrs Chen

This drawing is for Planning Permission purpose only.
All dimensions to be confirmed on site.

© This drawing is the sole copyright of
Wang Dao Architecture Ltd.

Any discrepancies between this drawing & other information shall be reported to the Architect.
MODIFICATIONS to be made solely on ORIGINAL MAGNETIC MEDIA.

PROJECT
1 Silver Birch Drive
Worthing
BN13 3PP

TITLE
Rear extension and loft conversion
Plans as proposed

STATUS
Planning

DATE
September 2024

SCALE @ A3
1:100

DRAWN BY
Edward

REVIEWED BY

DRAWING NUMBER
2416 PL 03A

CTB file:
XREF'S:
LTscale: