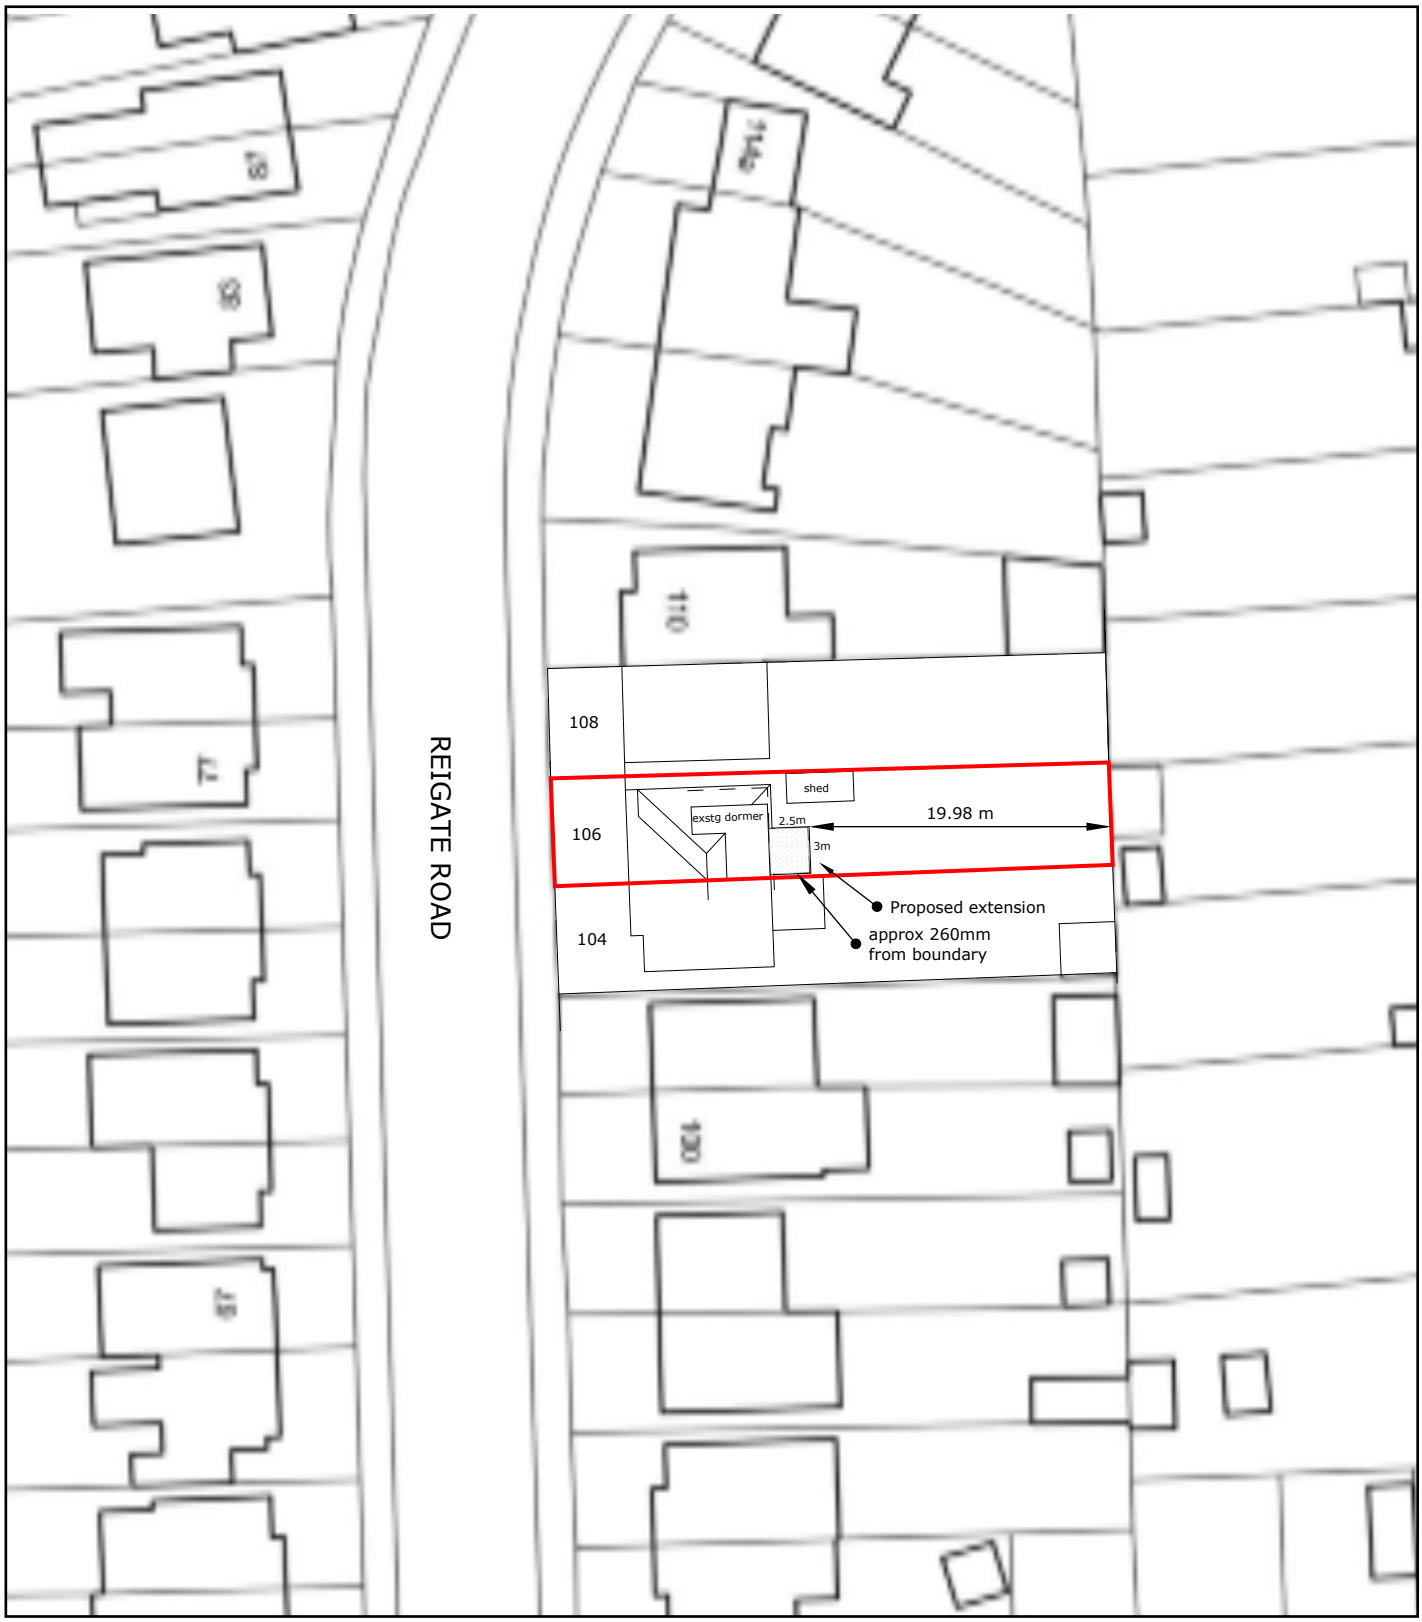


PROPOSED EXTENSION:
106 REIGATE ROAD,
WORTHING,
WEST SUSSEX,
BN11 5ND

DRWG: SITE PLAN
SCALE: 1:500 @ A4 PAPER SIZE
DATE: 18/09/2024
DRWG No: DS/REIGATE/03

0 5 10 15 20 25m

SCALE BAR 1:500 @ A4

NORTH