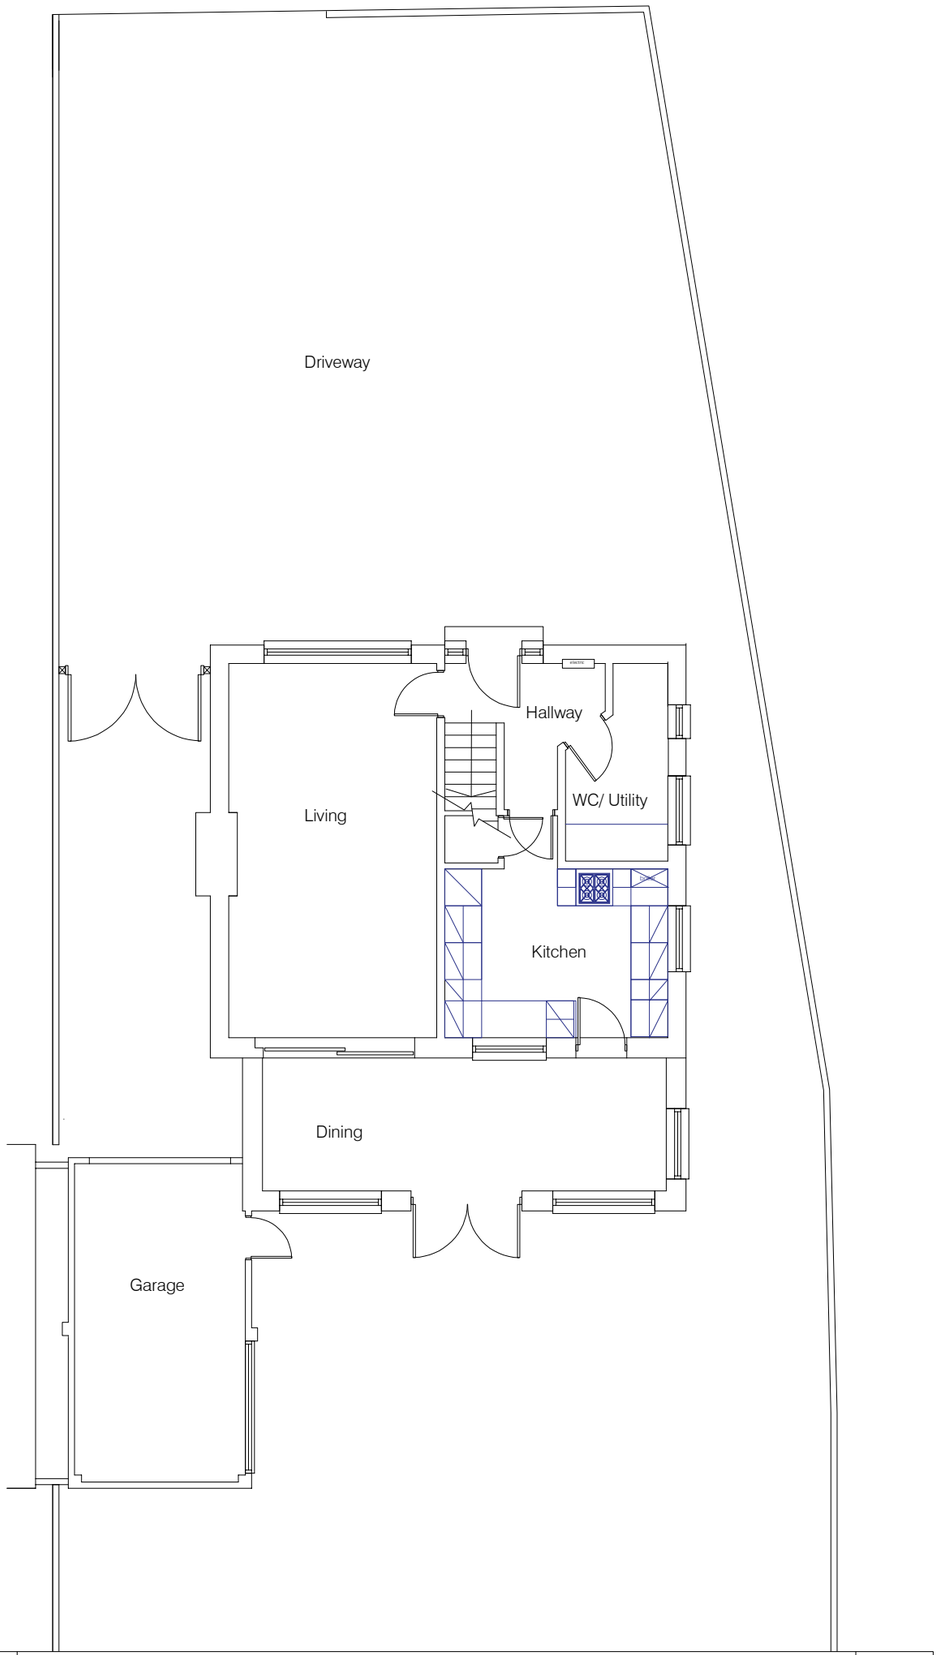

1 Existing Ground Floor Plan 1:100

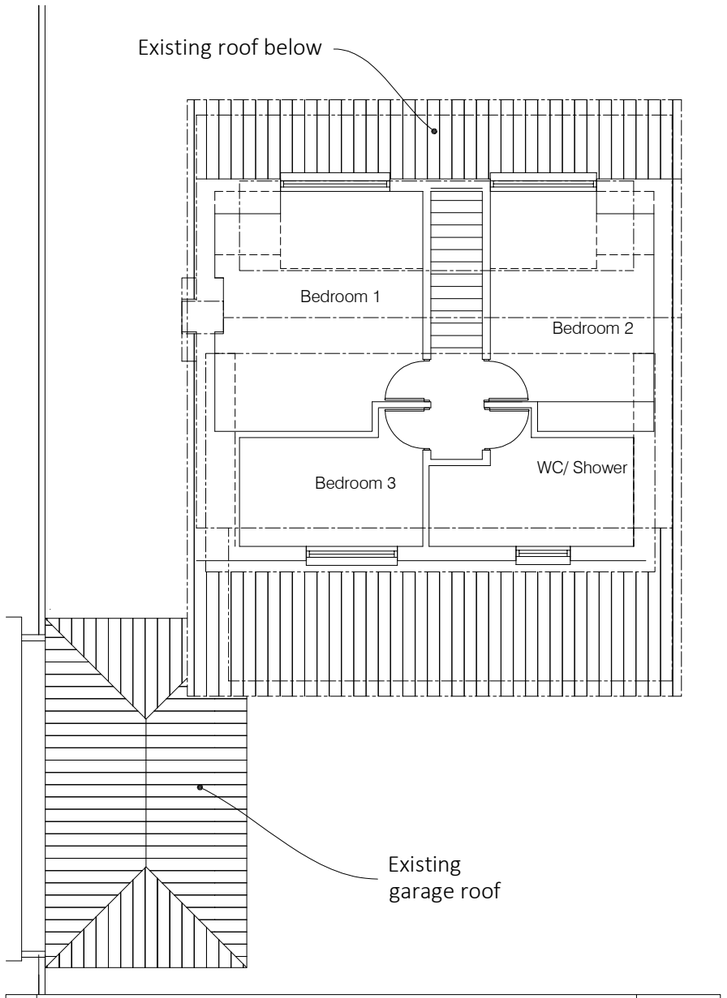

2 Existing First Plan 1:100



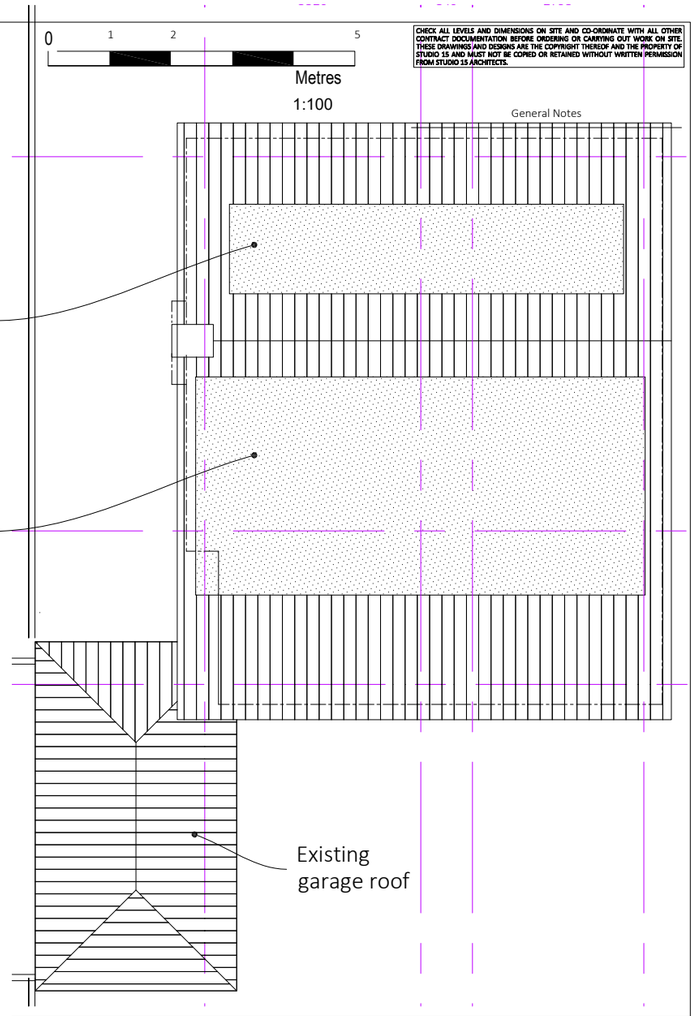

3 Existing Roof Plan 1:100

CHECK ALL LEVELS AND DIMENSIONS ON SITE AND CO-ORDINATE WITH ALL OTHER CONTRACT DOCUMENTATION BEFORE ORDERING OR CARRYING OUT WORK ON SITE. THESE DRAWINGS AND DESIGNS ARE THE COPYRIGHT THEREOF AND THE PROPERTY OF STUDIO 15 AND MUST NOT BE COPIED OR RETAINED WITHOUT WRITTEN PERMISSION FROM STUDIO 15 ARCHITECTS.

General Notes

Key

Existing walls
to be retained

No. Revision/Issue Date

studio 15
architects
22 Beehive Lane, Ferring BN12 5NN
T: 01903 333998
mail@studio15architects.co.uk
www.studio15architects.co.uk

Client Name and Address
Mr Ajith Hettigama

Proposed garage conversion and internal remodelling works at
29 Ashwood Close Worthing
West Sussex BN11 2AF

Project	Sheet
ARCH2023-AjHe-R	A101
Date 23.11.2023	
Scale as stated	
PLANNING ISSUE	