7 HAWKINS ROAD
SHOREHAM BY SEA

7HR/05 Rev A		Sheet No.	01
		Date	NOV. 14

CALCULATIONS | OUTPUT

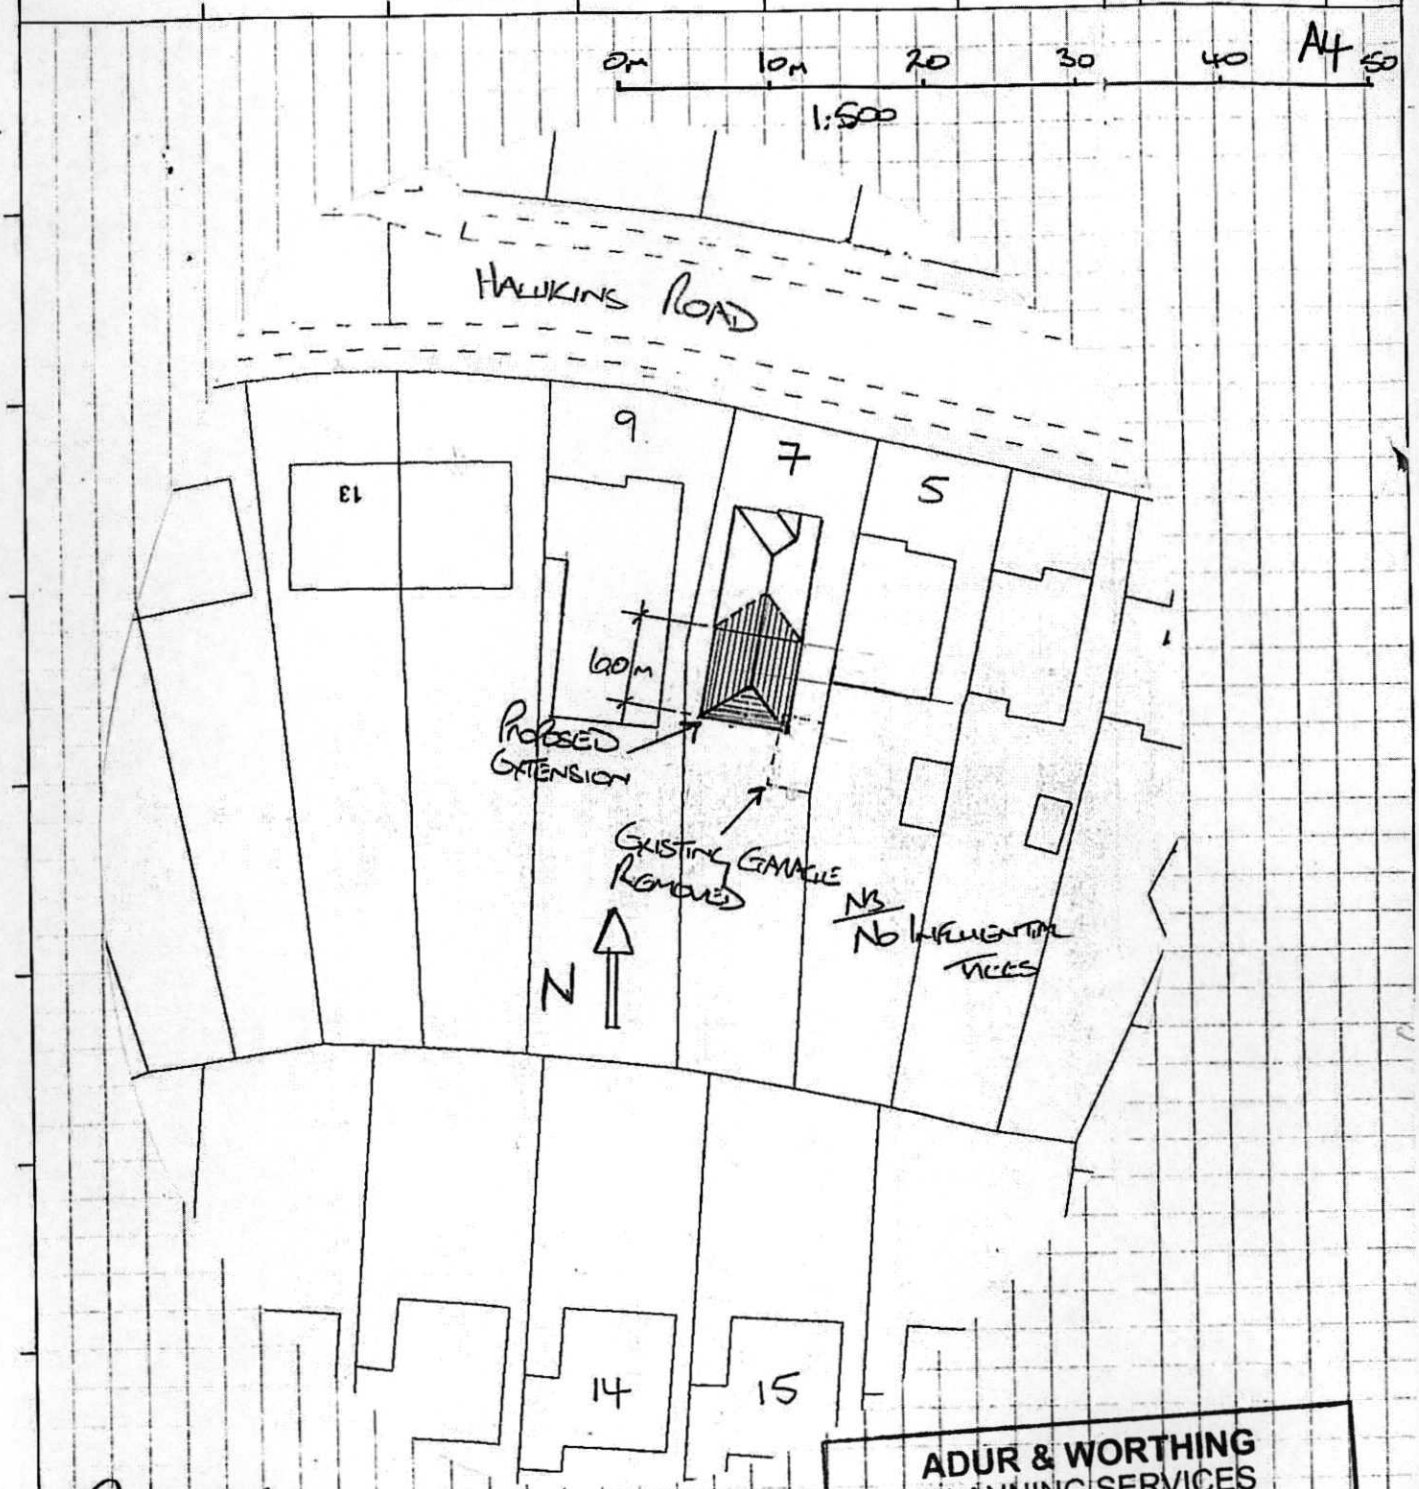

PROPOSED REAR EXTENSION
BLOCK PLAN 1:500

ADUR & WORTHING
PLANNING SERVICES

PLAN	AWDM/0699/14
DATE VALID	30 MAY 2014