DO NOT SCALE FROM THIS DRAWING

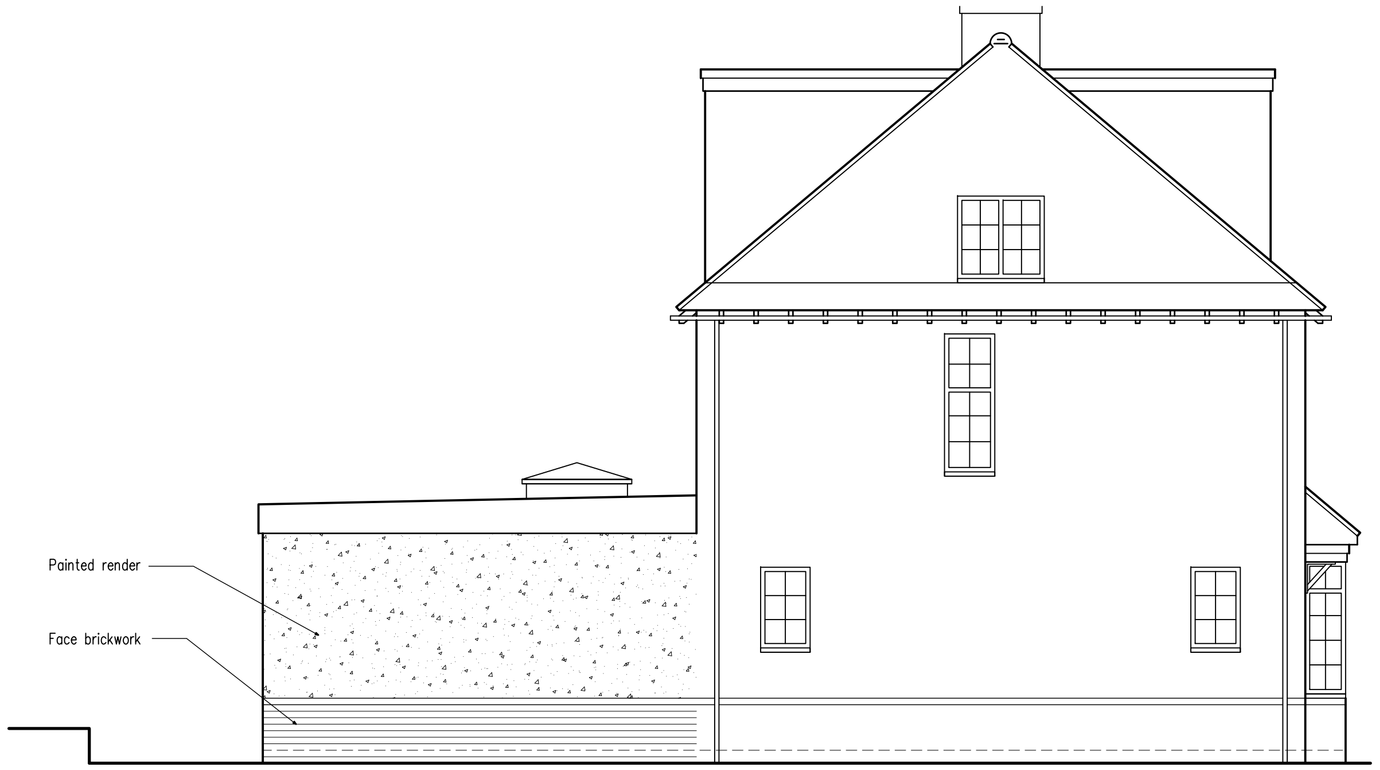

West Elevation



North elevation

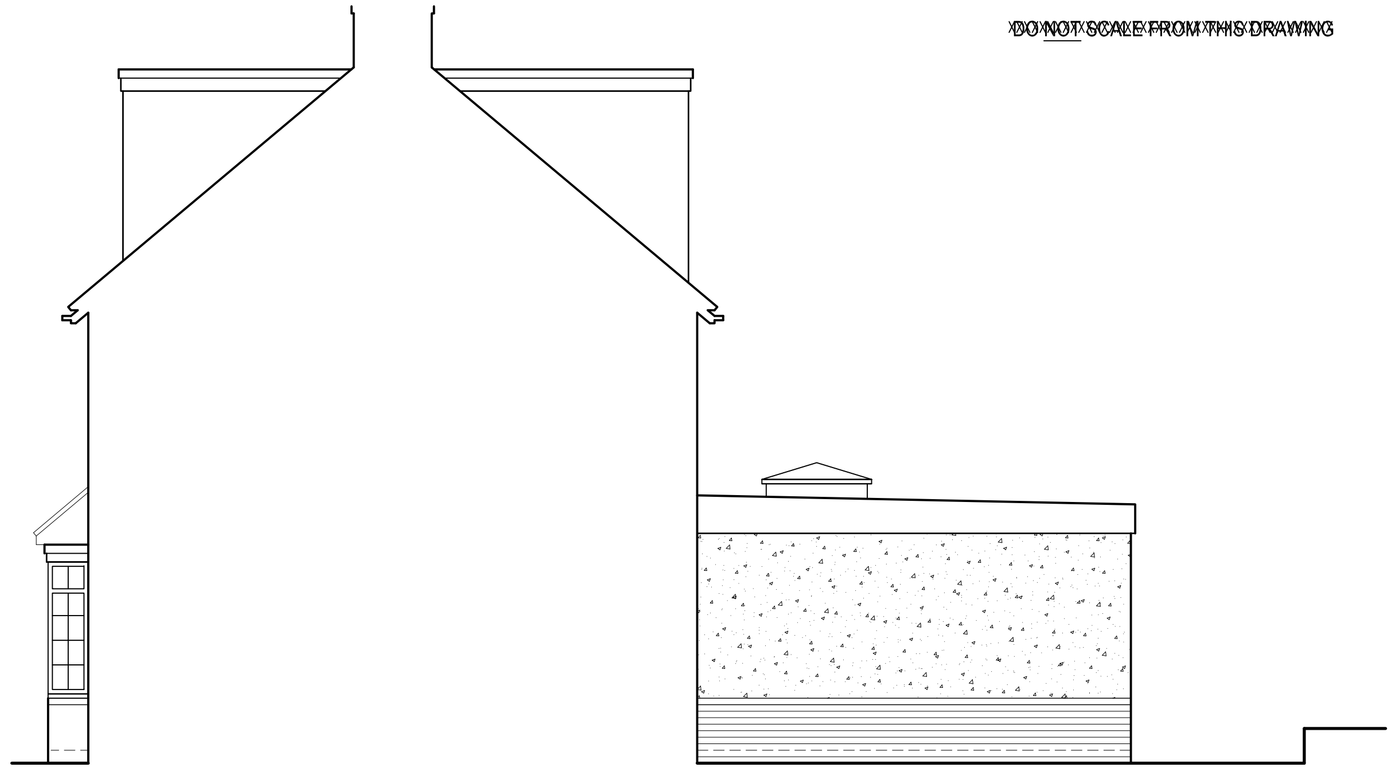

East Elevation

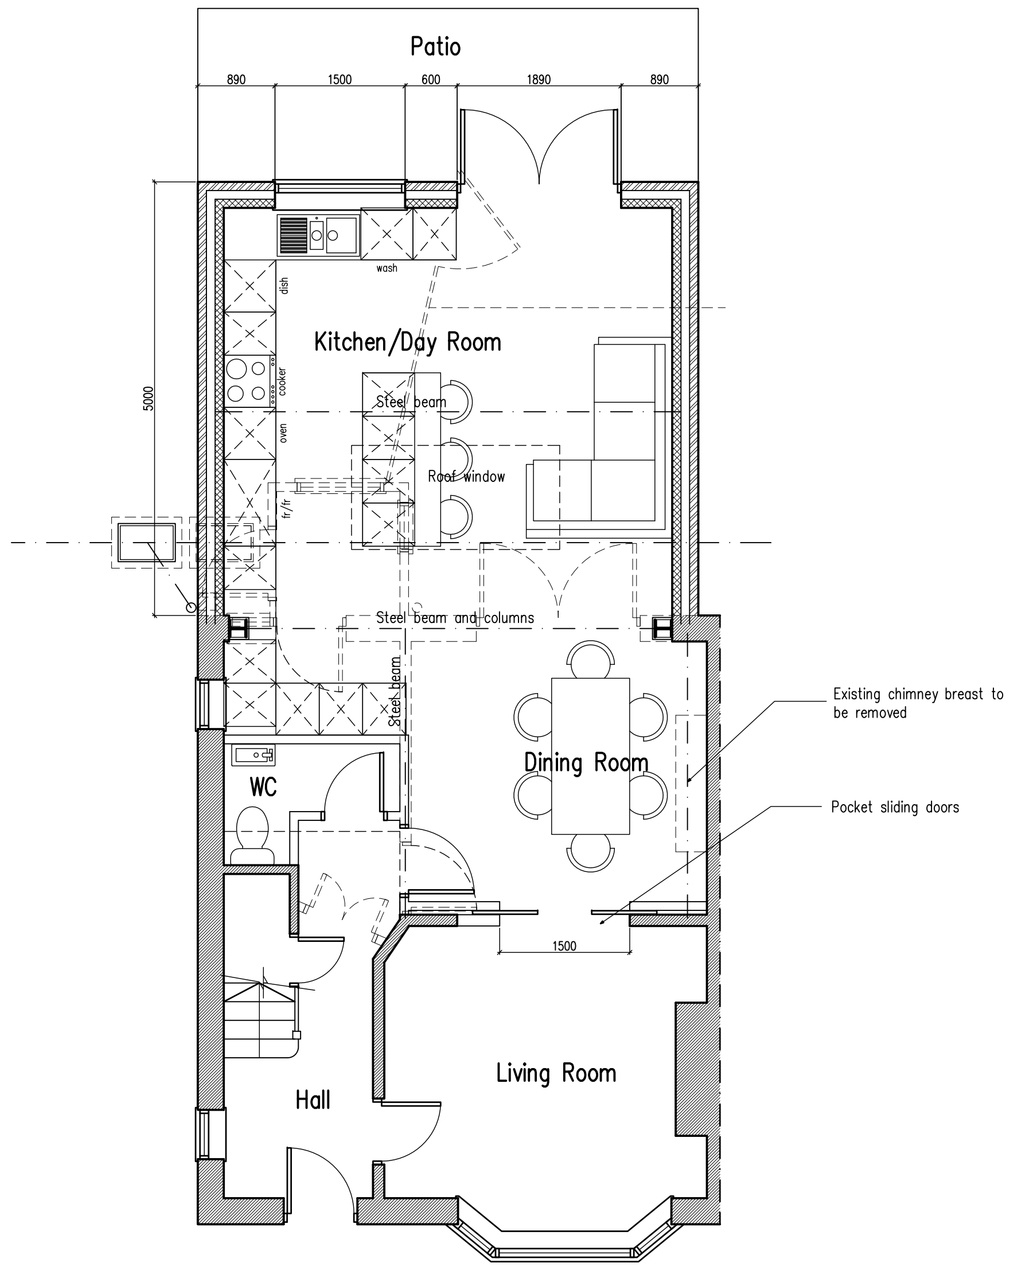

Ground Floor Plan

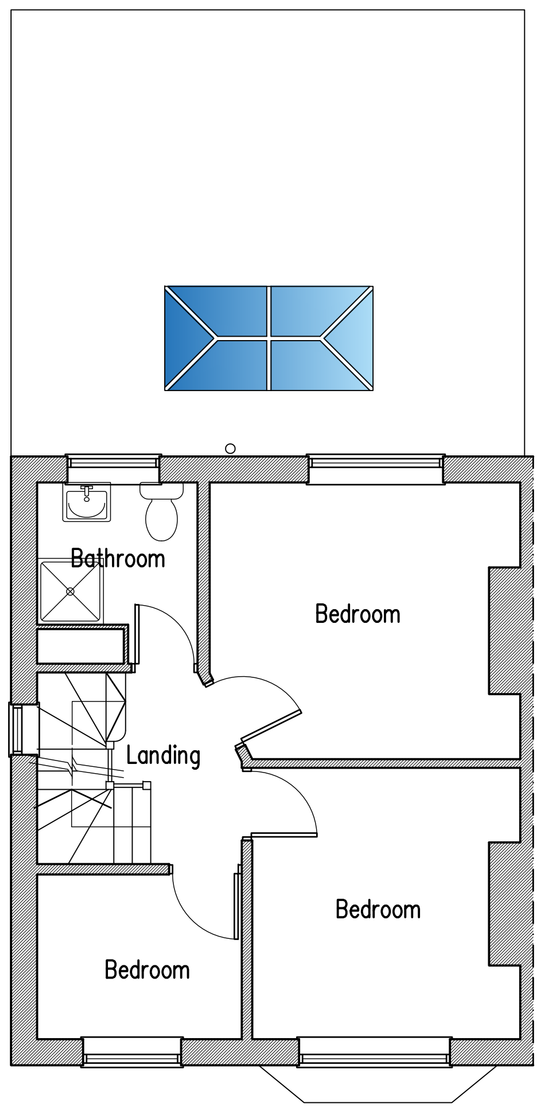

First Floor Plan

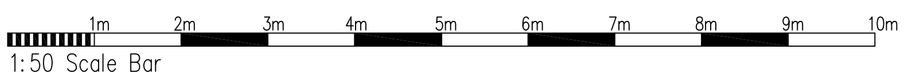

B	13.01.22	Roof amended to client requirements
A	14.12.21	Client's requirements added

Proposed Single Storey Rear Extension at: 282 Upper Shoreham Road, Shoreham-By-Sea, West Sussex

rja Planning & Building Consultants Ltd.
1st Floor
10 High Street
Shoreham-By-Sea
West Sussex BN43 5DA
t: 01273 467297 mob: 07971 375739
e: rex@rjapbc.co.uk web: www.rjapbc.co.uk

Chartered Institute of Architectural Technologists

PROJECT: 282 Upper Shoreham Road, Shoreham-By-Sea

DRAWING TITLE: Proposed Floor Plans & Elevations

CLIENT: Mr & Mrs D. Court

DWG NO: 21868-01

REVISION: B

SCALE: 1:50 @ A1

DATE: 08.12.21

DRAWN: rex