Existing Ground Floor

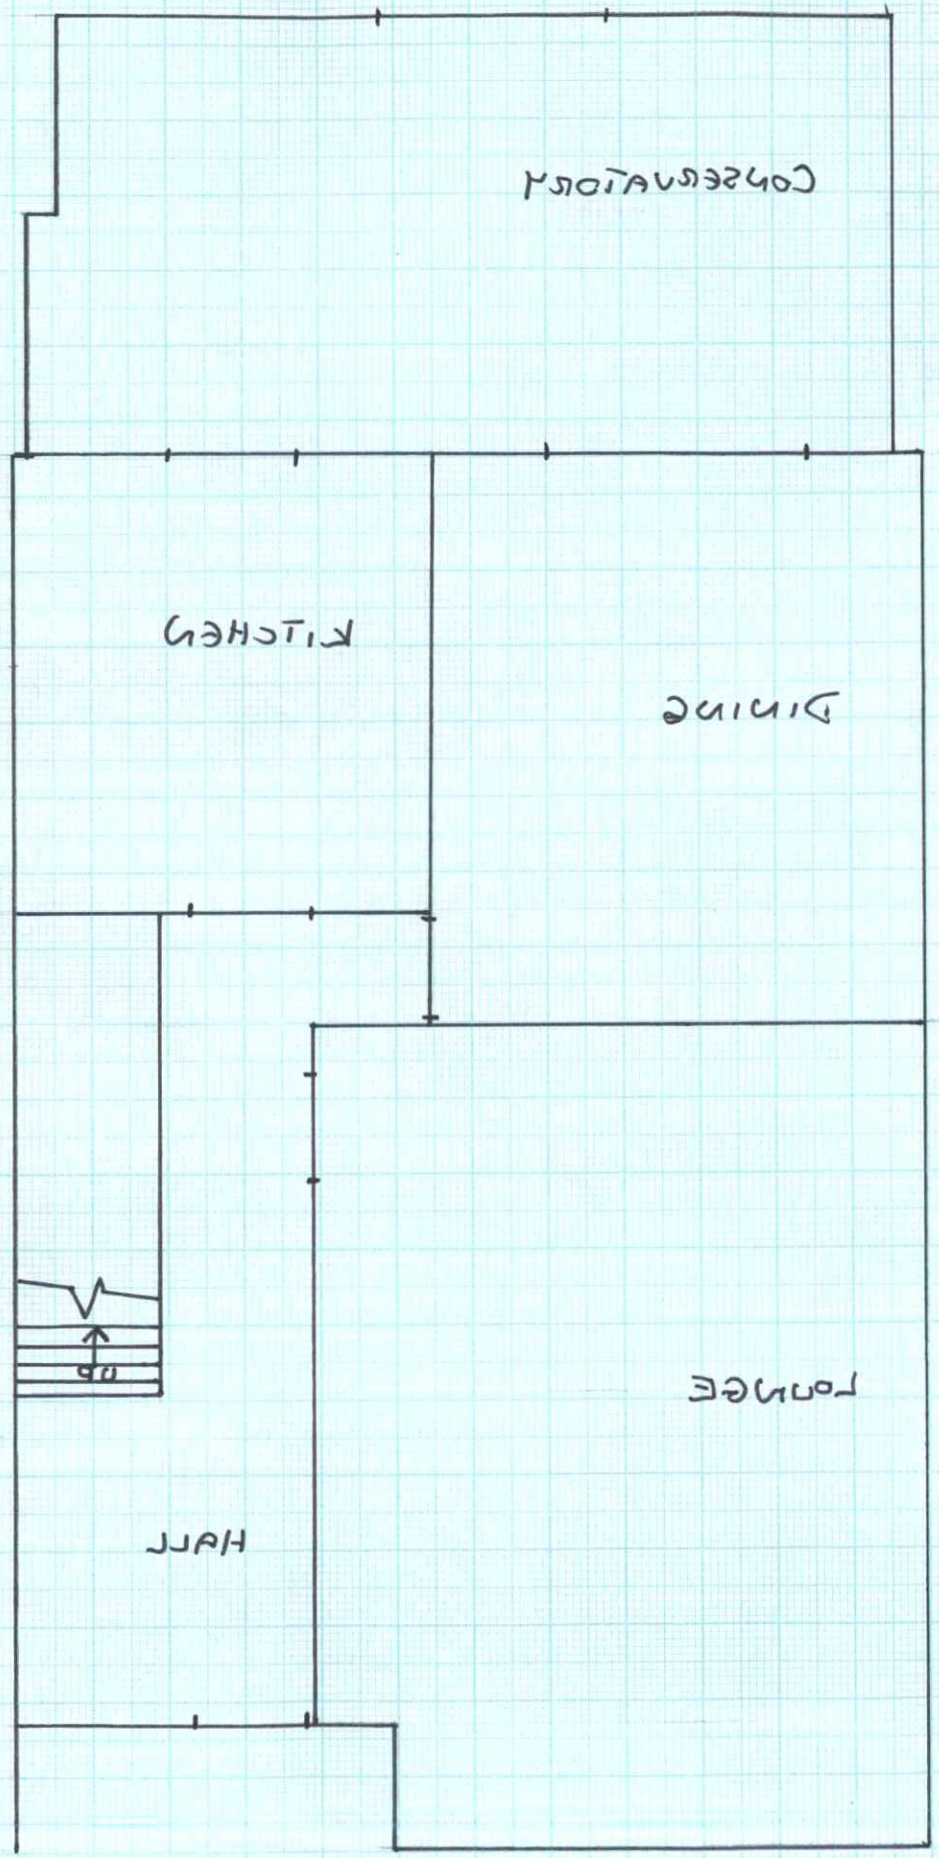

Proposed Ground Floor

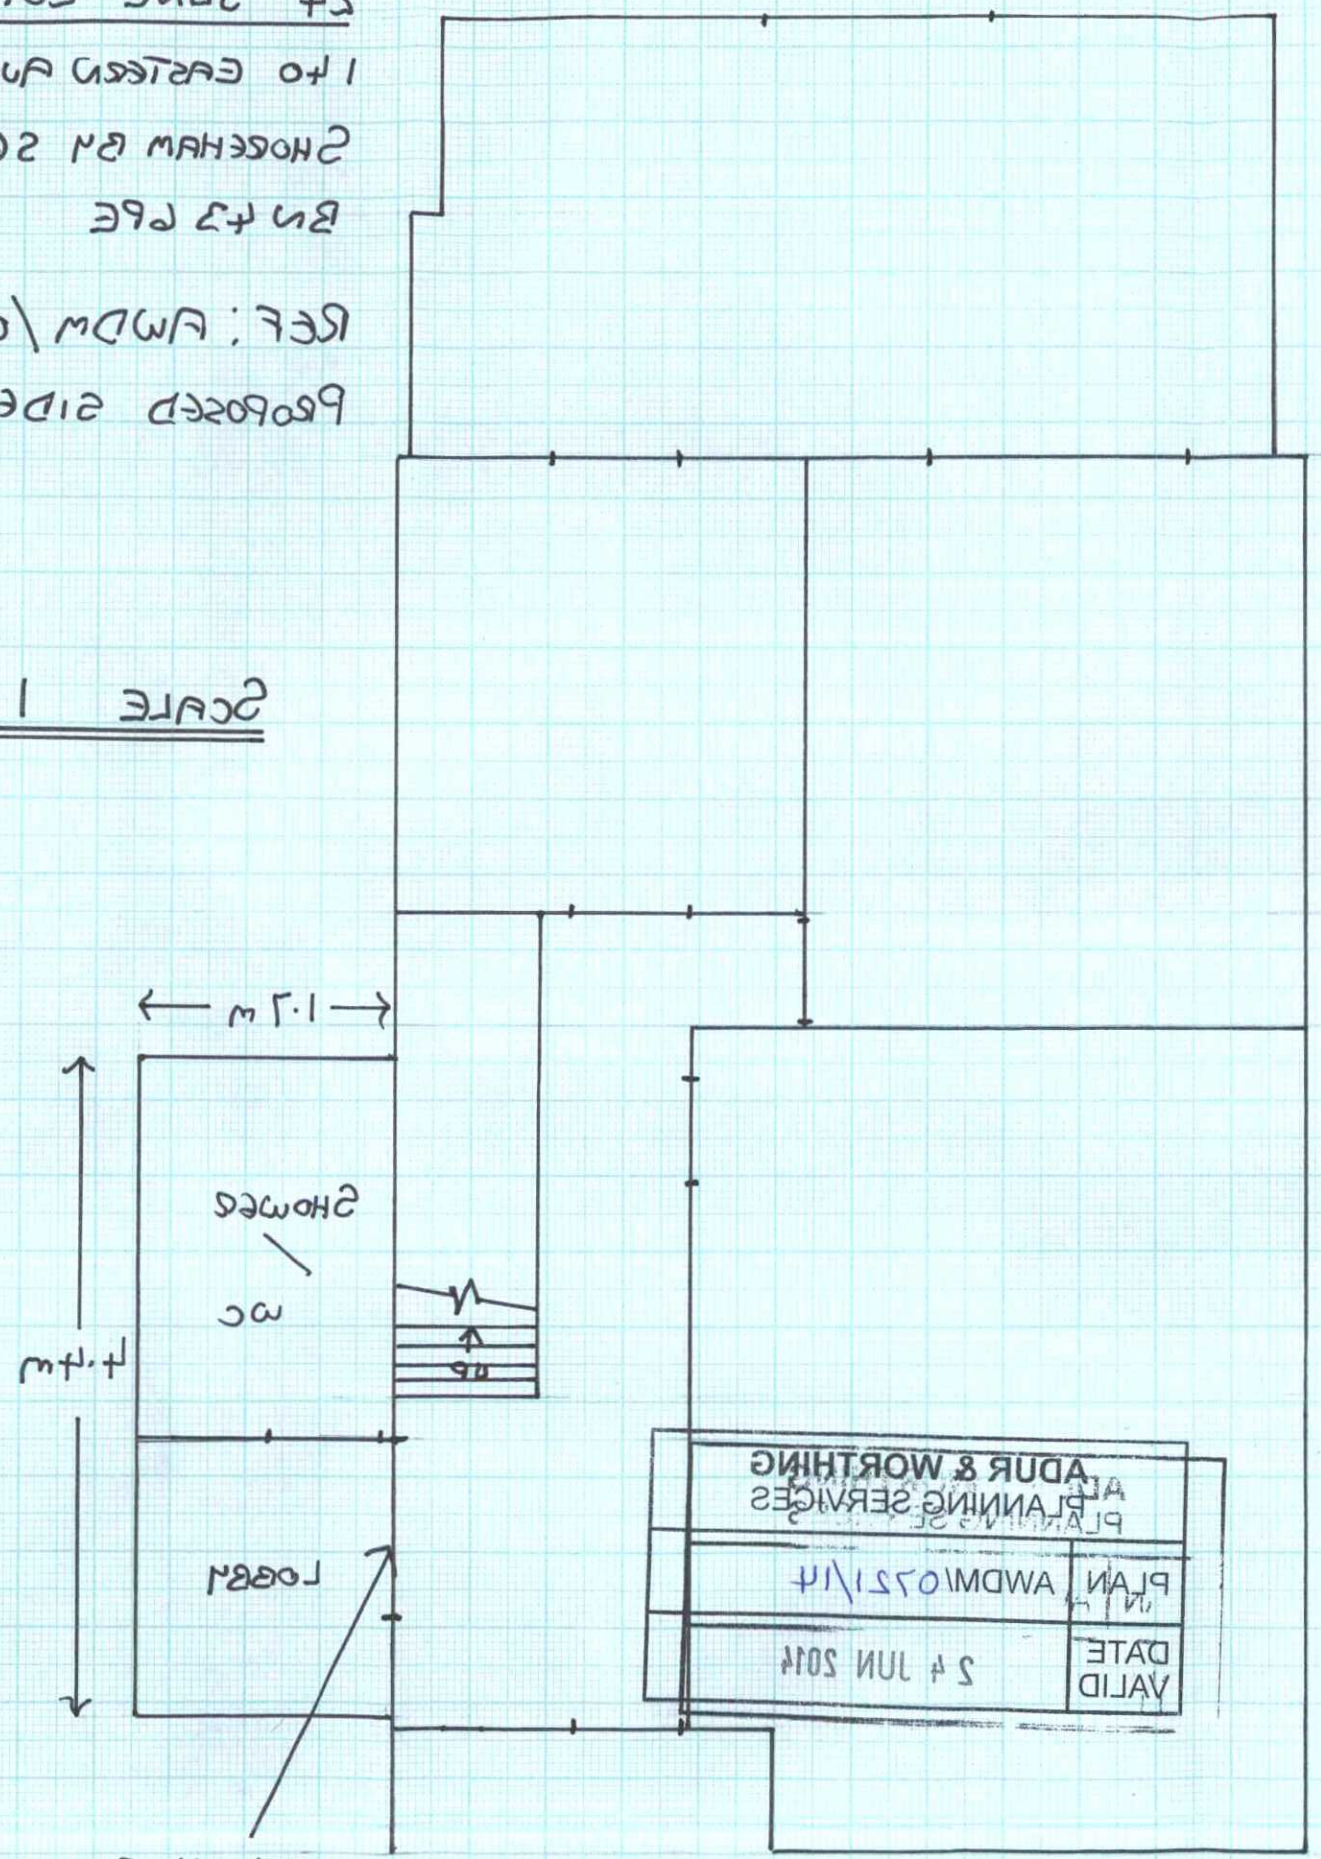

Access to Extension
1:2m

Scale 1:50

Proposed side Extension
Ref: AWDM/0721/14
Bn 43 Pge
Shoreham by Sea
1 to Eastern Avenue
5th June 2014