Notes
This drawing is not to be scaled. The Architect is to be informed of any discrepancies before work proceeds. The general contractor is responsible for checking all dimensions.

See other drawings CI 01, 02, 04, 05 and 06

AMENDMENT

ADUR & WORTHING
PLANNING SERVICES

PLAN	AWDM/ 0545/14
DATE VALID	17 JUN 2014

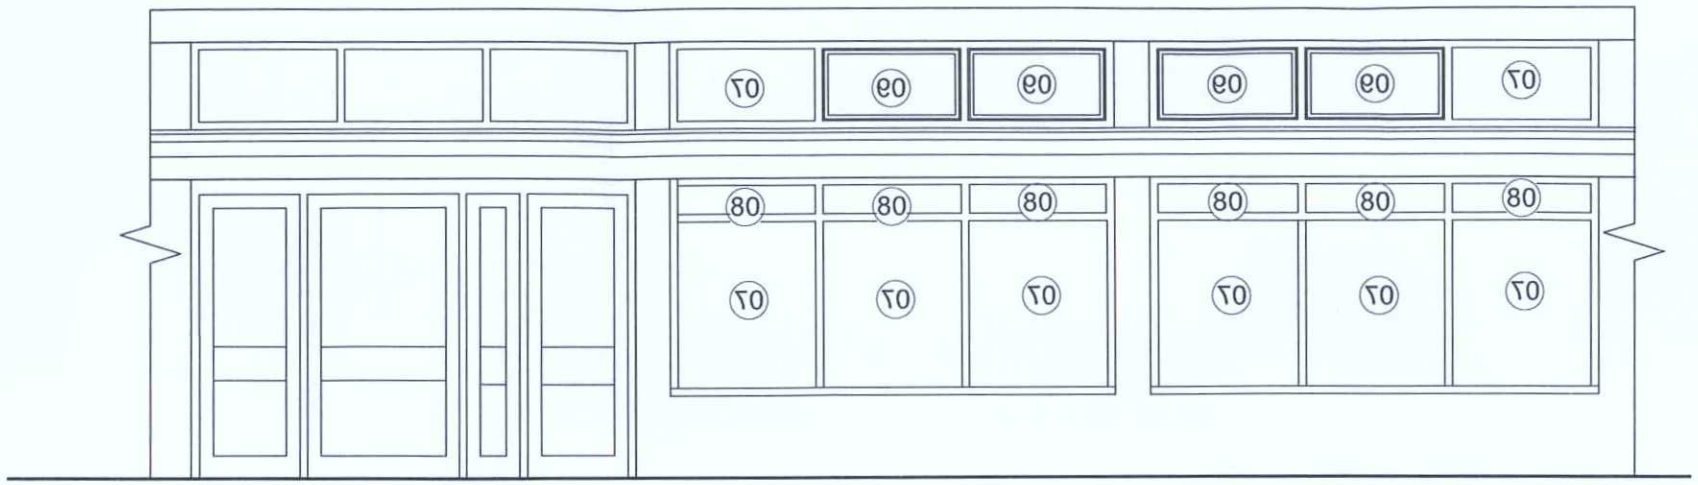

PART GARDEN ELEVATION
New metal opening lights white finish - 09

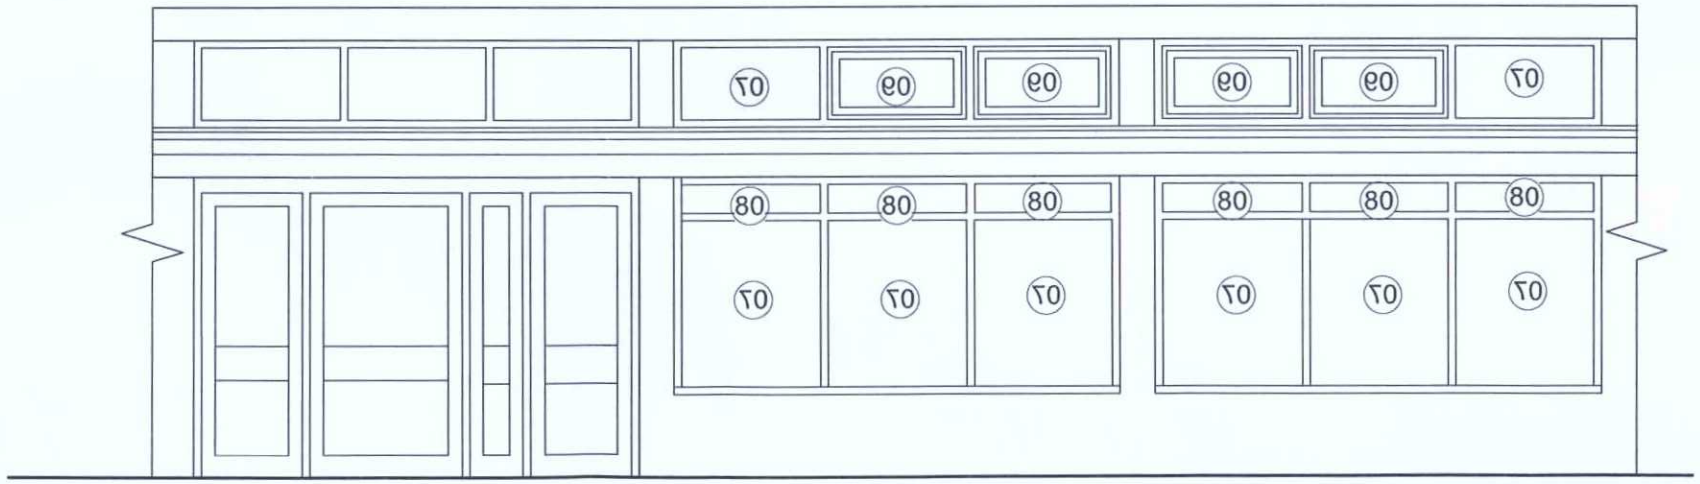

PART GARDEN ELEVATION
New timber opening lights - 09

Revision	Notes	Date
E	Planning metal and timber windows	17 June 2014
D	Tender	28 May 2014
C	Tree retained	25 March 2014
B	Planning	Jan 2014
A	For AGM	19 June 2013

eskay architects
62 Parkside
Shoreham-by-Sea
BN43 6HA
tel: 01273 441 591

project
Southwick Community Centre
Foyer Refurbishment

drawing
Proposed Elevations

ref	dwg no.	rev
CI	03	E

scale	size	date
1:50	A3	Jan 2014

status
Tender