

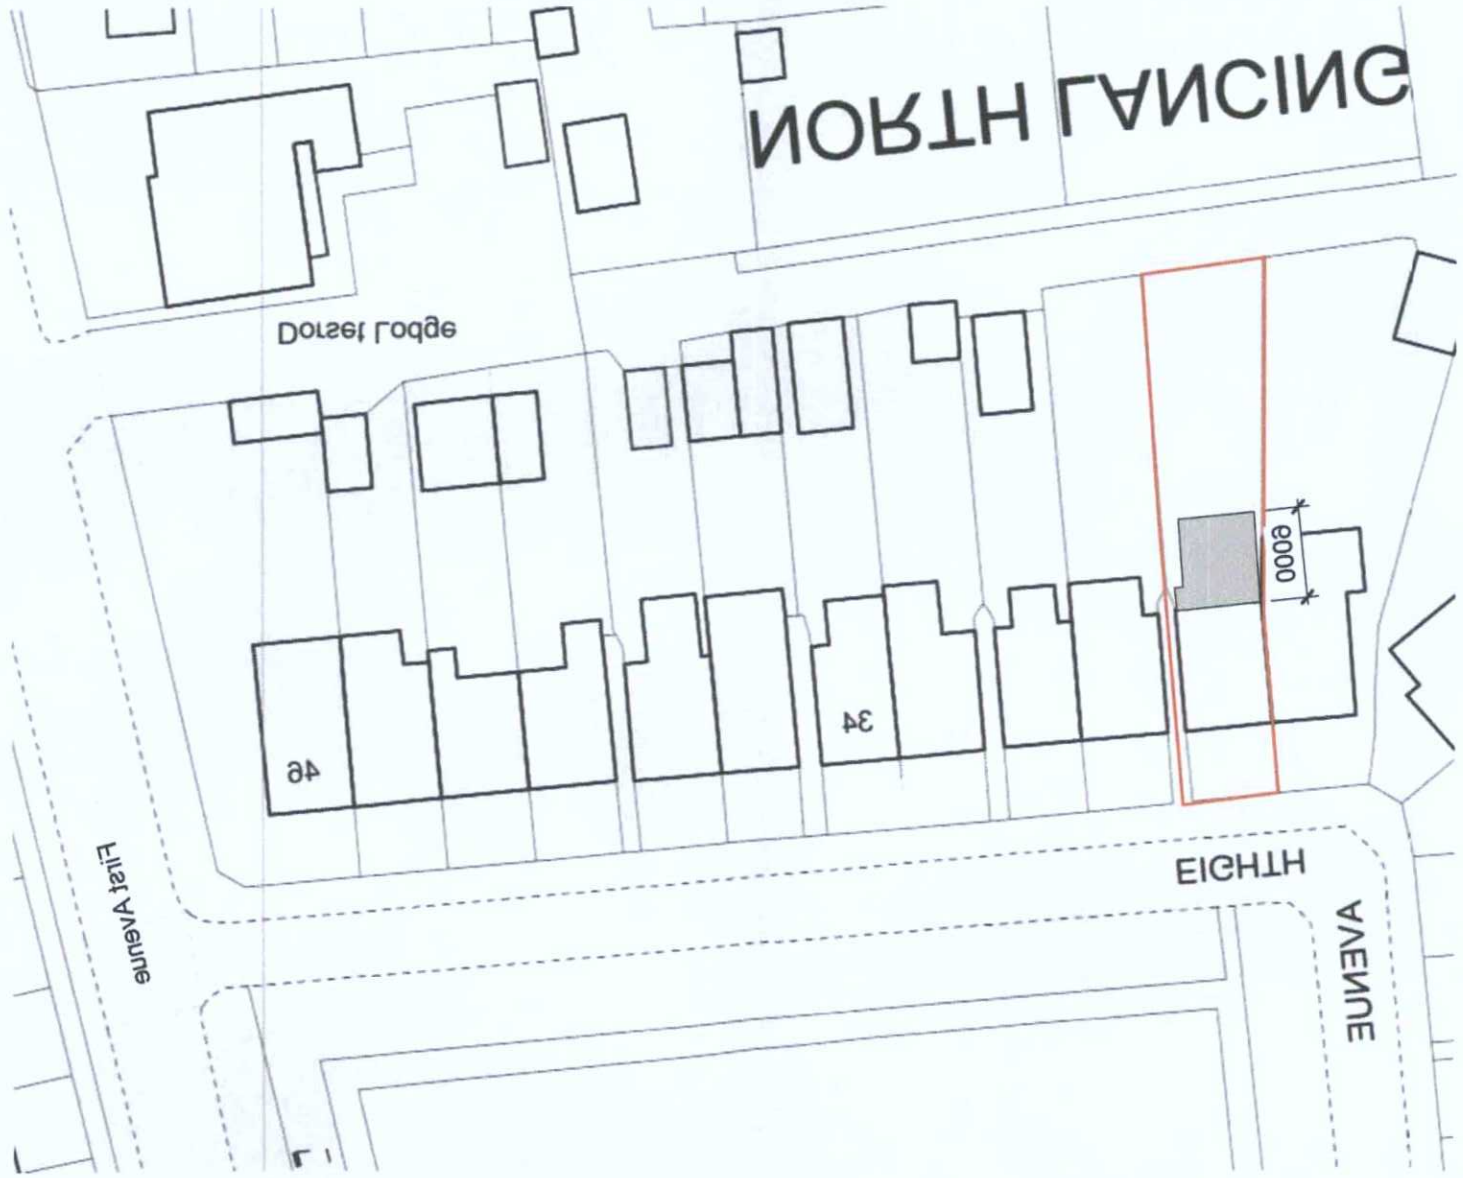

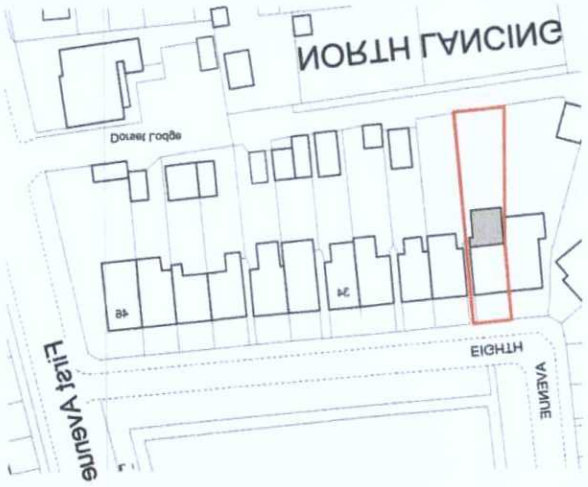

Site Plan - 1:1250

SCALE 1250 m

10 0 10 20 30 40 50

Site Plan - 1:500

SCALE 500 m

5 0 5 10 15 20 25

Revisions

Drawing Number 2019/139	Sheet 1 of 1
Size A3	Scale 1:500, 1:1250

Project
Site Plan
October 2019

Job Title
26 Eighth Avenue
Lancing
West Sussex
BN15 9XD

Do Not scale from this drawing except for planning as photocopies will be subject to distortion
Drawings to be read in conjunction with all other architect's and structural engineers contract drawings and specifications:
Any discrepancies must be brought to the attention of the architect immediatialy
The contractor must verify all dimensions by site measurement before ordering materials or manufacturing components
Substitute materials and products to those named will be acceptable if proven to be of equal or higher performance and not in conflict with other elements

M. L. Humphrey

Design - Surveying - Planning

RICS
cape
chartered association of building engineers

Mel Humphrey
07701055182
RICS C.Build E MCABE
39 Northease Drive
Hove
East Sussex
BN3 8PQ
mel_humphrey_uk@yahoo.co.uk

ADUR & WORTHING
PLANNING SERVICES
PLAN AWDM 1363/19
DATE VALID - 3 OCT 2019