

Do Not Scale. All dimensions and conditions are to be checked on site prior to preparing drawings or commencing any work. © This drawing is the property of JDRM Architectural Design LLP and protected by the Copyright, Designs and Patents Act, 1988

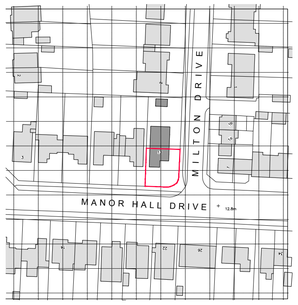


P02 **BLOCK PLAN** **1:1250**
EXISTING

0 2 5 10 25 50
Scale in metres

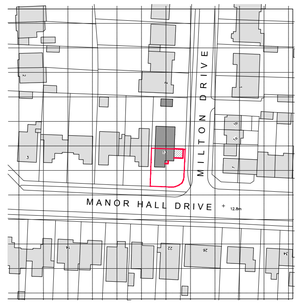


P04 **BLOCK PLAN** **1:1250**
PROPOSED

0 2 5 10 25 50
Scale in metres

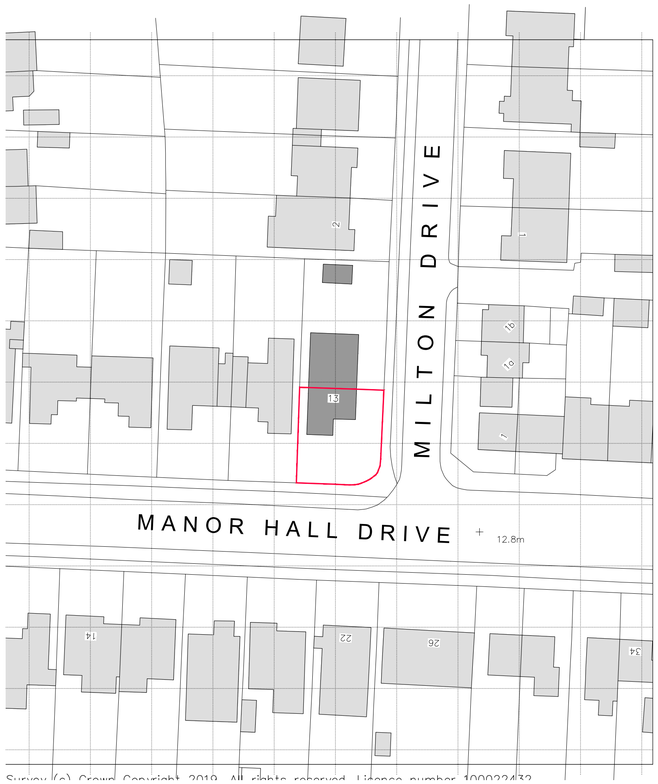

P01 **SITE PLAN** **1:500**
EXISTING

0 2 5 10 25 50
Scale in metres

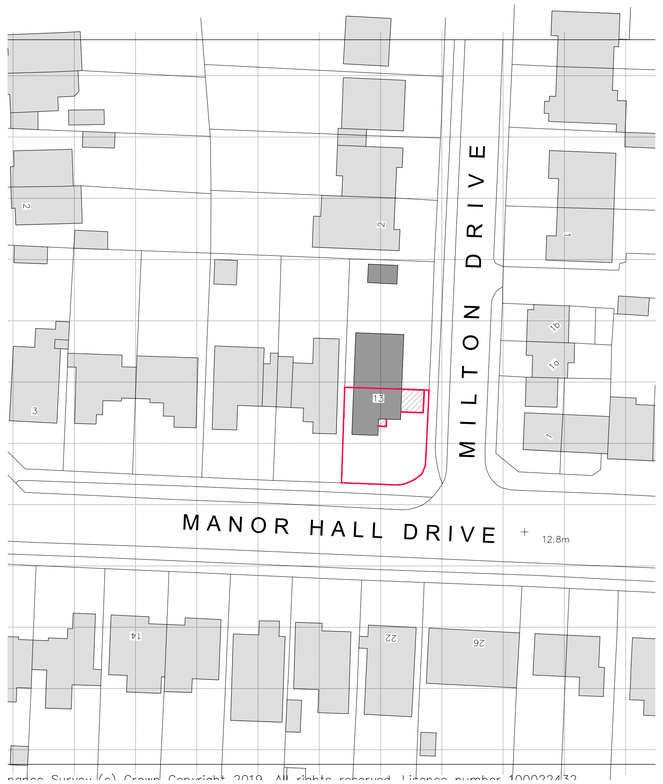

P03 **SITE PLAN** **1:500**
PROPOSED

0 2 5 10 25 50
Scale in metres

Rev:	Date:	Notes:	Drawn:	Checked:
A	03.10.2019	ISSUE FOR PLANNING	RM	JD
/	05.08.2019	ISSUE FOR APPROVAL	RM	JD

Project:
13 MANOR HALL ROAD
SOUTHWICK
RUSSELL CLARKE

JDRM Architectural Design LLP

drawing number:
2141(11)001

rev:
A

EXISTING + PROPOSED
SITE LOCATION + BLOCK PLANS

SCALE 1:500 + 1:1250 @ A1

Issued for:
APPROVAL

Drawn by: RM
Checked by: JD

J D R M / 17 Coventry St / Brighton / BN1 5PP / www.jdrmarchitecture.com