

Do Not Scale. All dimensions and conditions are to be checked on site prior to preparing drawings or commencing any work. © This drawing is the property of JDRM Architectural Design LLP and protected by the Copyright, Designs and Patents Act, 1988

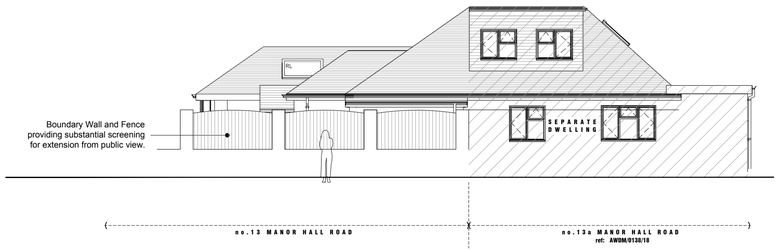


7 EAST ELEVATION 1:100
PROPOSED

0 0.5 1.0 2.0 3.0 4.0 5.0 10.0
Scale in metres

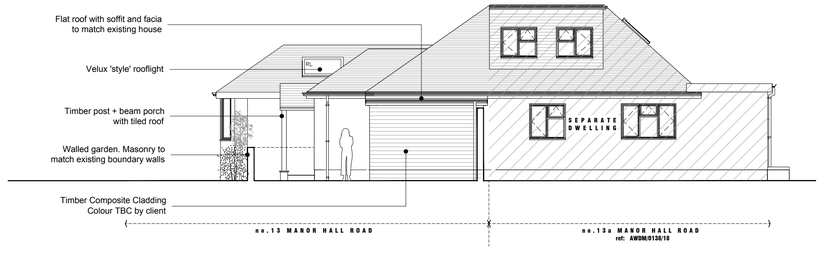


6 EAST ELEVATION 1:100
PROPOSED


0 0.5 1.0 2.0 3.0 4.0 5.0 10.0
Scale in metres

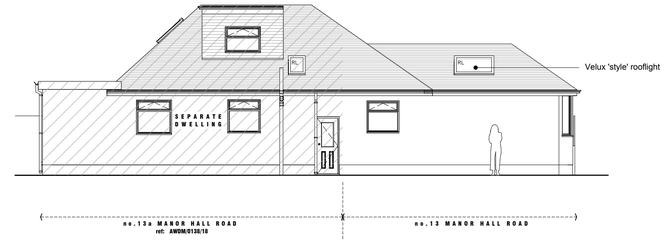

5 WEST ELEVATION 1:100
PROPOSED


0 0.5 1.0 2.0 3.0 4.0 5.0 10.0
Scale in metres

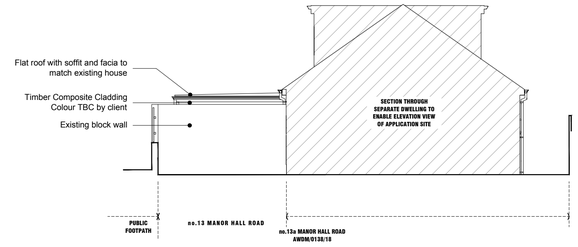

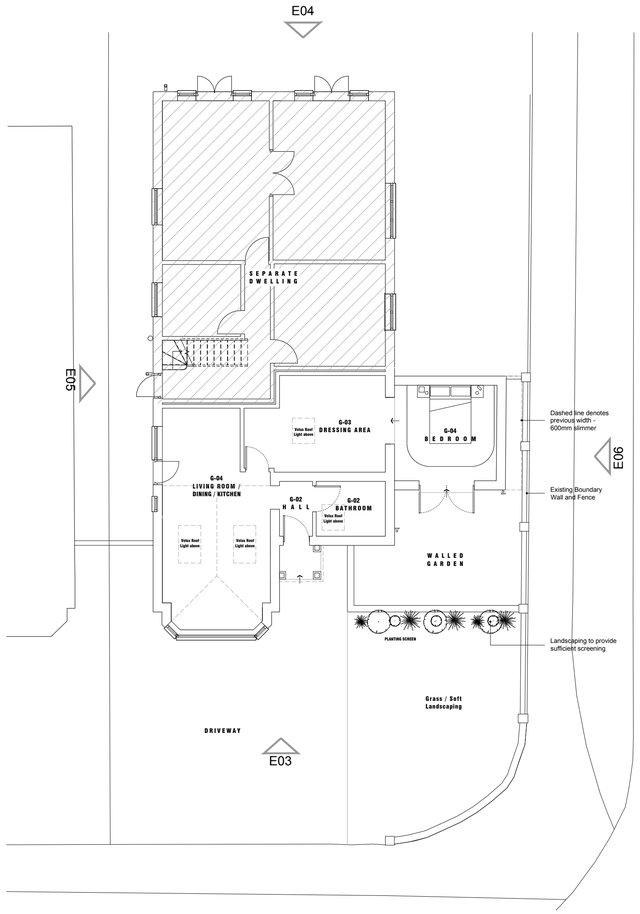

1 GROUND FLOOR PLAN 1:100
PROPOSED

0 0.5 1.0 2.0 3.0 4.0 5.0 10.0
Scale in metres

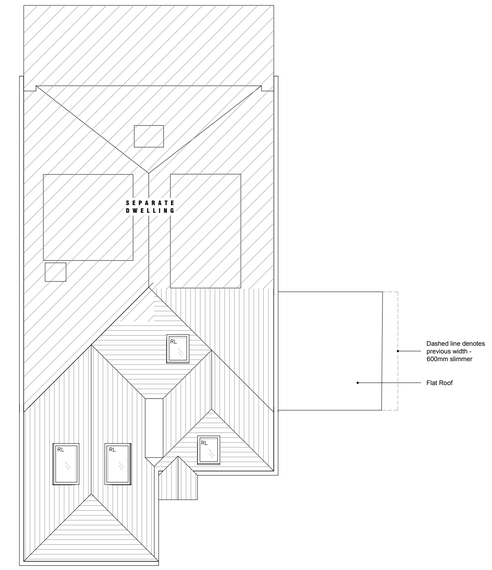

2 ROOF PLAN 1:100
PROPOSED

0 0.5 1.0 2.0 3.0 4.0 5.0 10.0
Scale in metres


4 NORTH ELEVATION 1:100
PROPOSED

0 0.5 1.0 2.0 3.0 4.0 5.0 10.0
Scale in metres



3 SOUTH ELEVATION 1:100
PROPOSED

0 0.5 1.0 2.0 3.0 4.0 5.0 10.0
Scale in metres

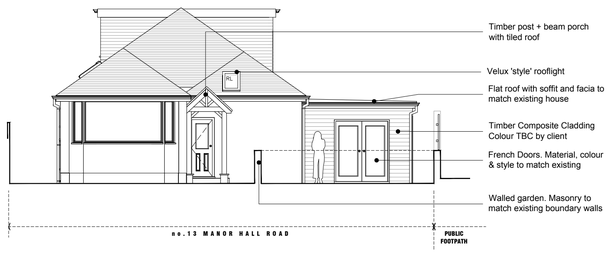

3 SOUTH ELEVATION 1:100
PROPOSED

0 0.5 1.0 2.0 3.0 4.0 5.0 10.0
Scale in metres

Rev:	Date:	Notes:	Drawn:	Checked:
B	20.09.2019	RESUBMISSION TO PLANNING - REDUCED WIDTH OF EXTENSION	RM	JD
/	05.08.2019	ISSUE FOR APPROVAL	RM	JD

Project:
13 MANOR HALL ROAD
SOUTHWICK
RUSSELL CLARKE

Architectural Design LLP

drawing number: **2141(21)001** rev: **B**

PROPOSED PLANS+ELEVATIONS

SCALE 1:100 @ A1

Issued for:
APPROVAL

Drawn by: RM
Checked by: JD

J D R M / 17 Coventry St / Brighton / BN1 5PP / www.jdrmarchitecture.com