T.P. OFFICE COPY
27 8 10
09 /0251/FULL/NMA 1
WORTHING BOROUGH COUNCIL
WB/ 09 /0251/FULL/NMA 1
AGREED POST DECISION AMENDED PLAN
DATE: 2/ 9 /10

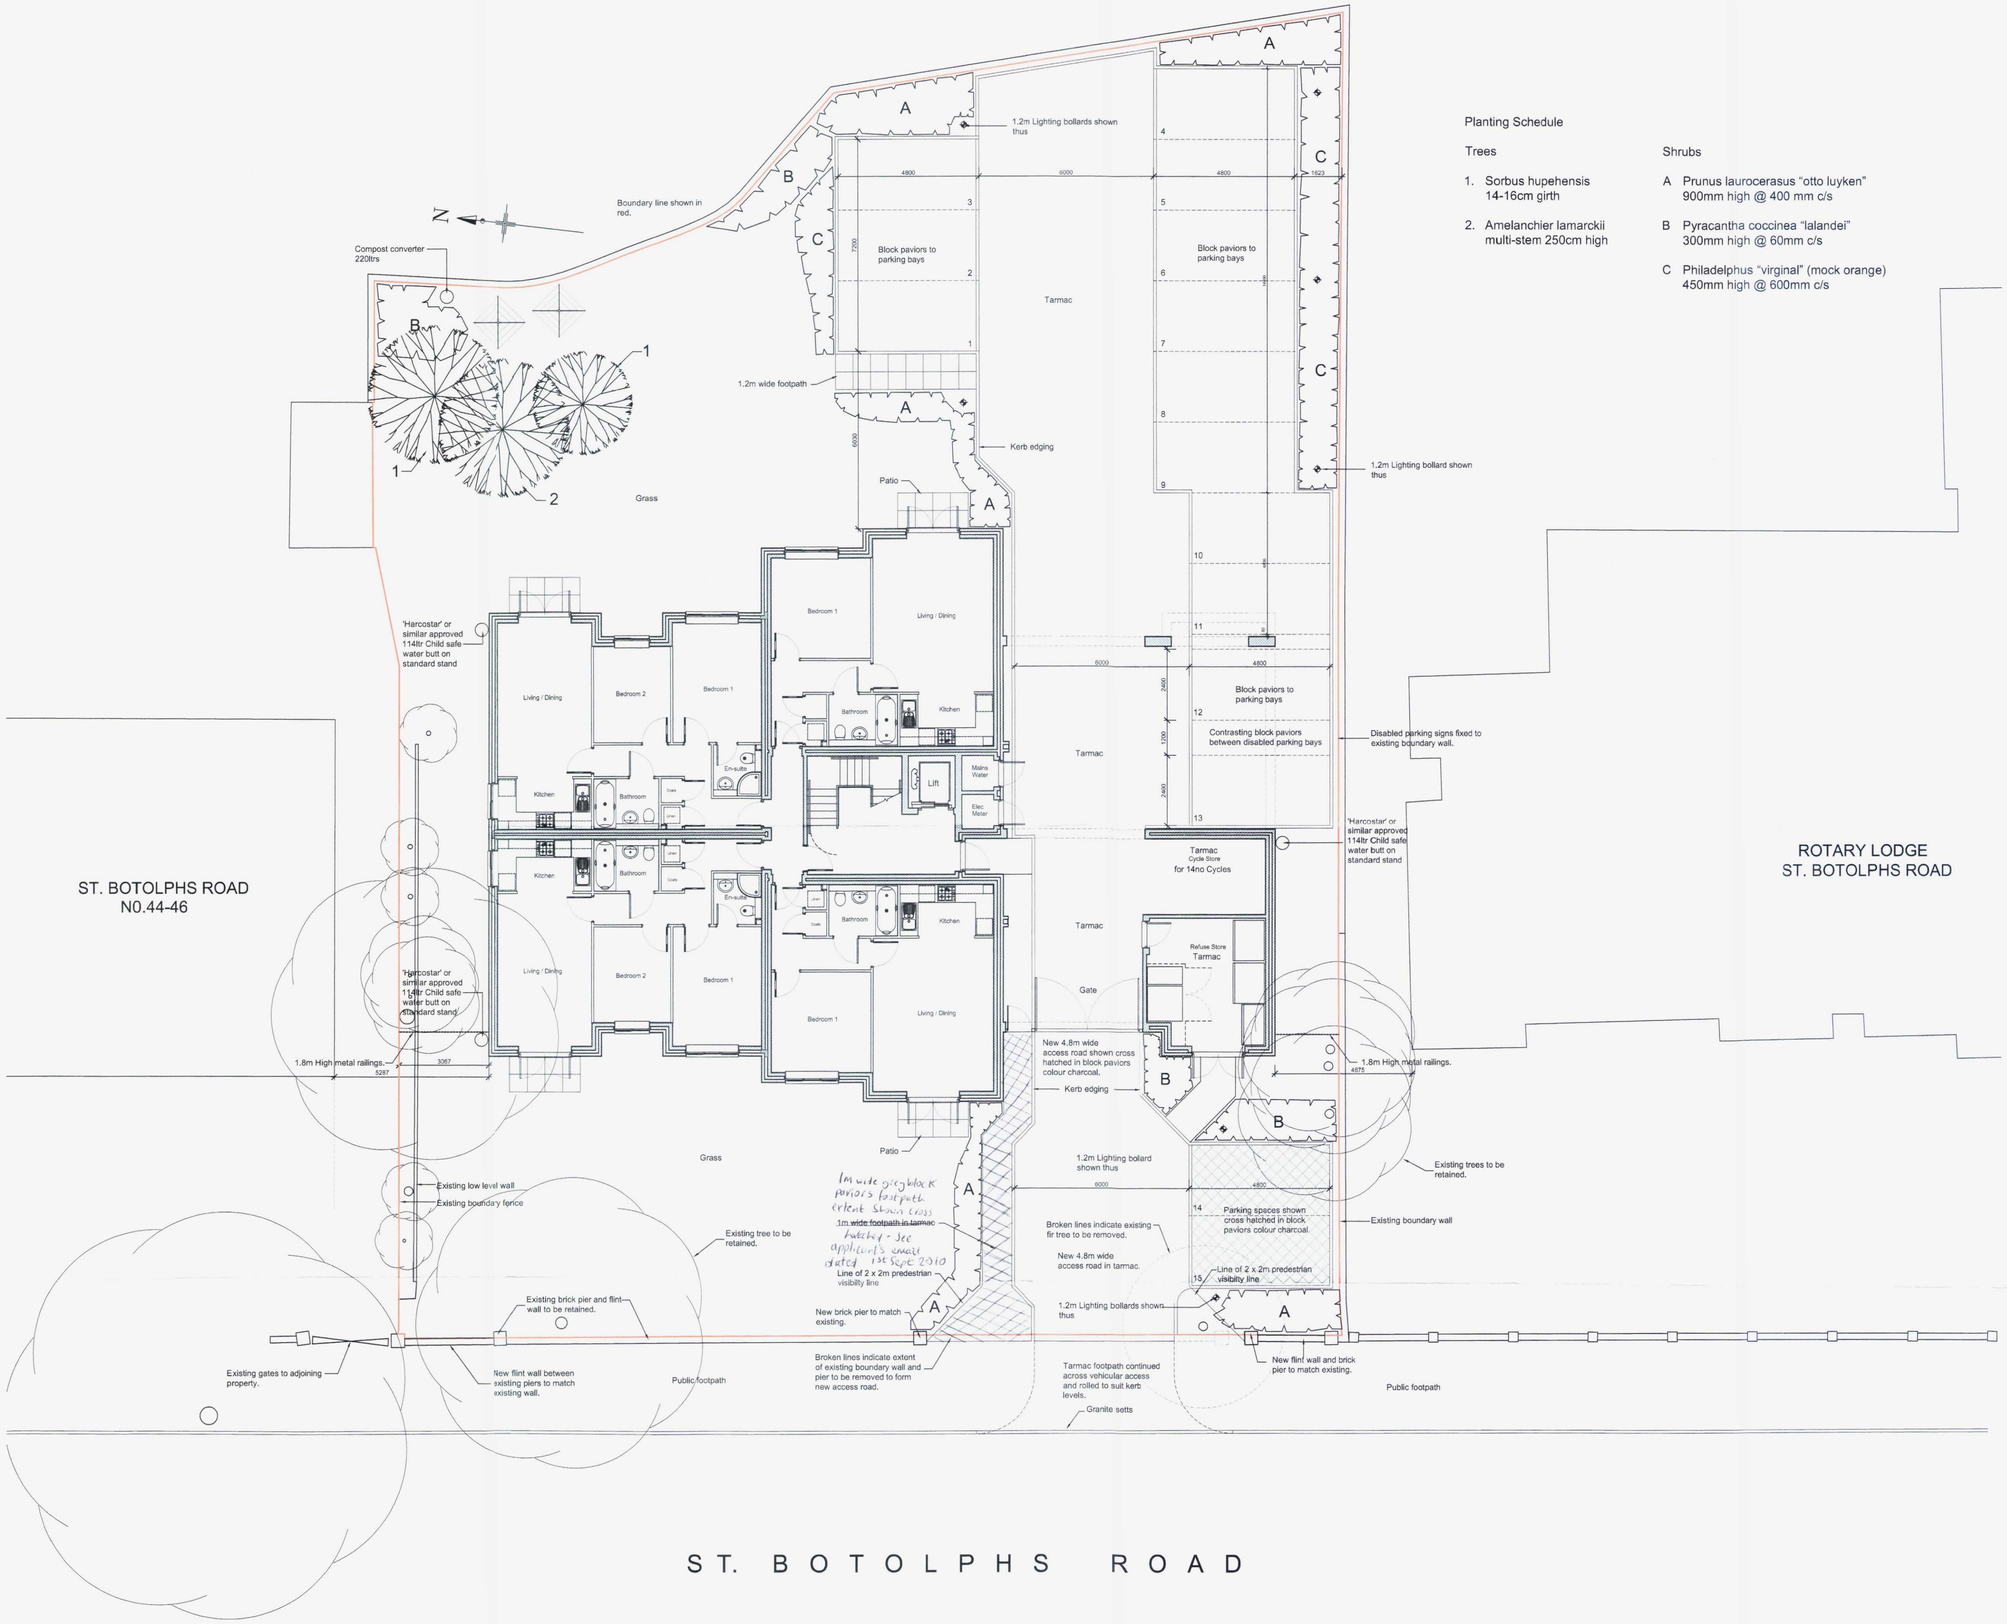

Planting Schedule

Trees

1. Sorbus hupehensis 14-16cm girth
2. Amelanchier lamarckii multi-stem 250cm high

Shrubs

A Prunus laurocerasus "otto luyken" 900mm high @ 400 mm c/s

B Pyracantha coccinea "lalandei" 300mm high @ 60mm c/s

C Philadelphus "virginal" (mock orange) 450mm high @ 600mm c/s

E. 18-08-10 Access road and path altered.
D. 05-03-09 Area of block paviors shown cross hatched.
C. 04-03-09 Drawing revised to suit planning conditions.
B. 07-01-08 Position of Rotary dryers, water butts & compost converters added.
A. 24-10-07 Tarmac extended into cycle & refuse store.

Client
Natta Country Homes Ltd

Title
External Works

Project
40 - 42 St. Botolphs Road
Worthing
West Sussex

fulcrum design
136 High Street
Guildford
Surrey GU1 3HJ
Tel 01483 454488
Fax 01483 300161
Web www.fulcrumarchitects.co.uk
Email info@fulcrumarchitects.co.uk

Scale: 1:100 @ A1	Date: 16.07.07	Drawn by: MB	Rev
07	23	100	E