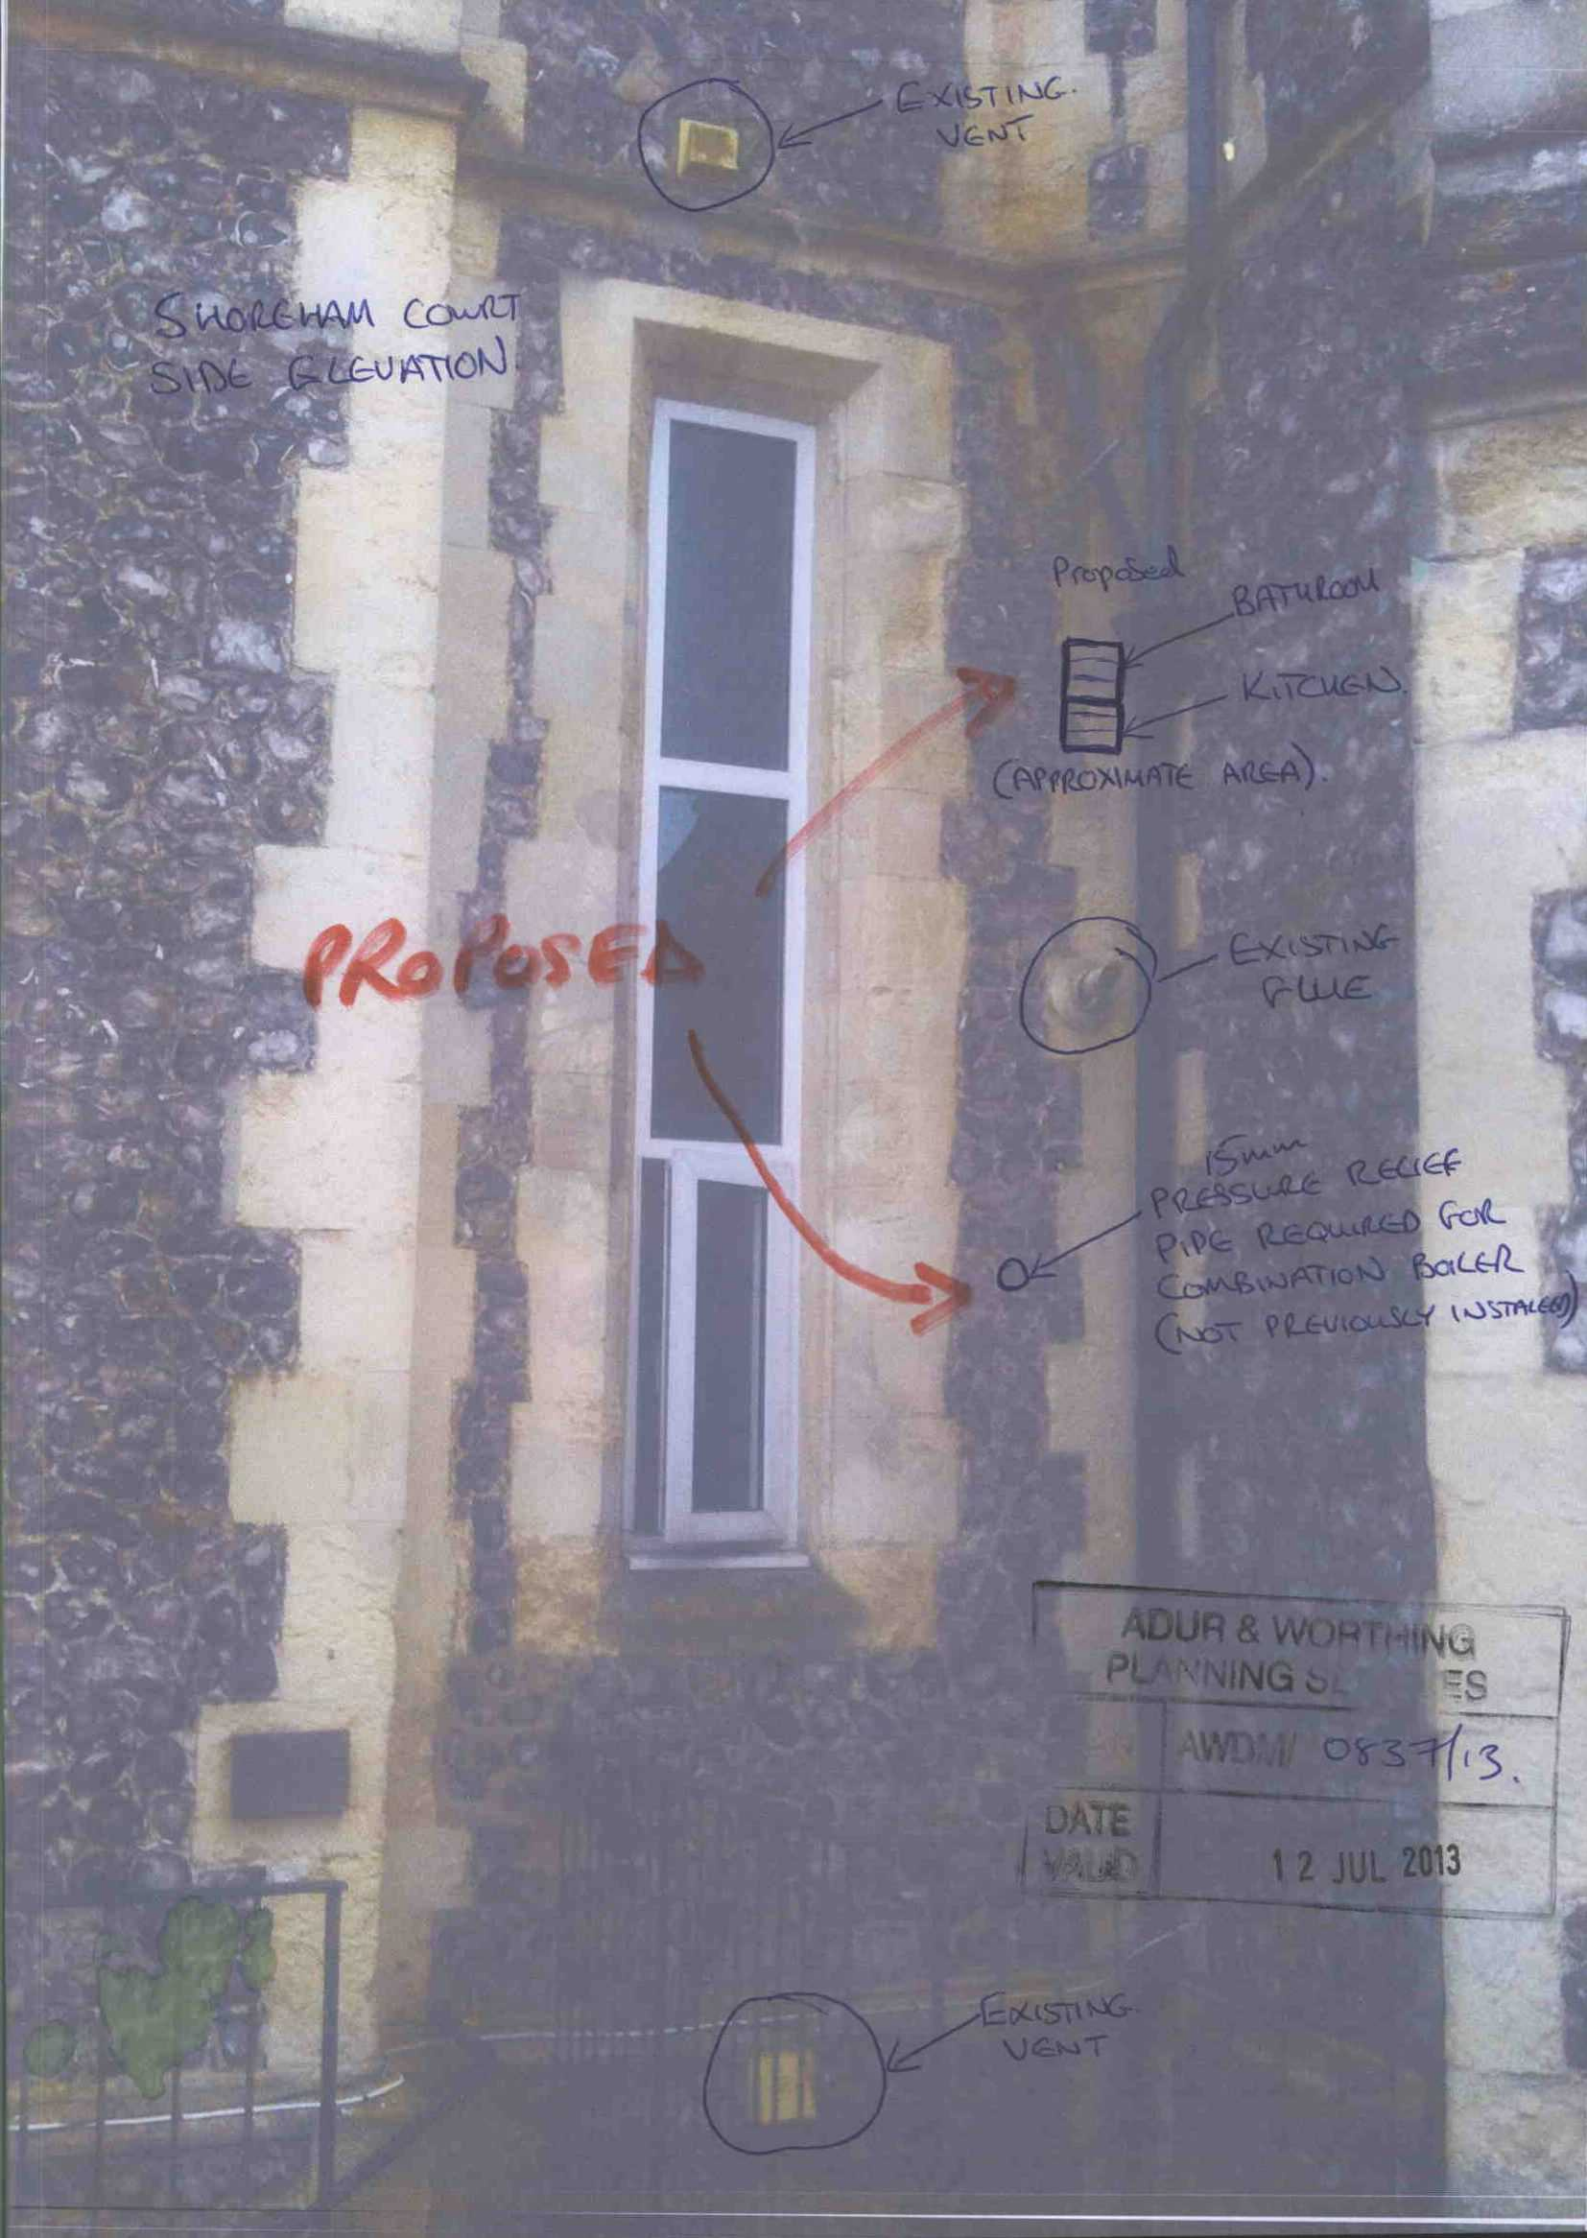

EXISTING VENT
SHOREHAM COURT
SIDE ELEVATION
Proposed
BATHROOM
KITCHEN.
(APPROXIMATE AREA).
PROPOSED
EXISTING FLUE
15mm
PRESSURE RELIEF
PIPE REQUIRED FOR
COMBINATION BOILER
(NOT PREVIOUSLY INSTALLED)
ADUR & WORTHING
PLANNING SERVICES
AWDM/ 0837/13.
DATE VALID
12 JUL 2013
EXISTING VENT