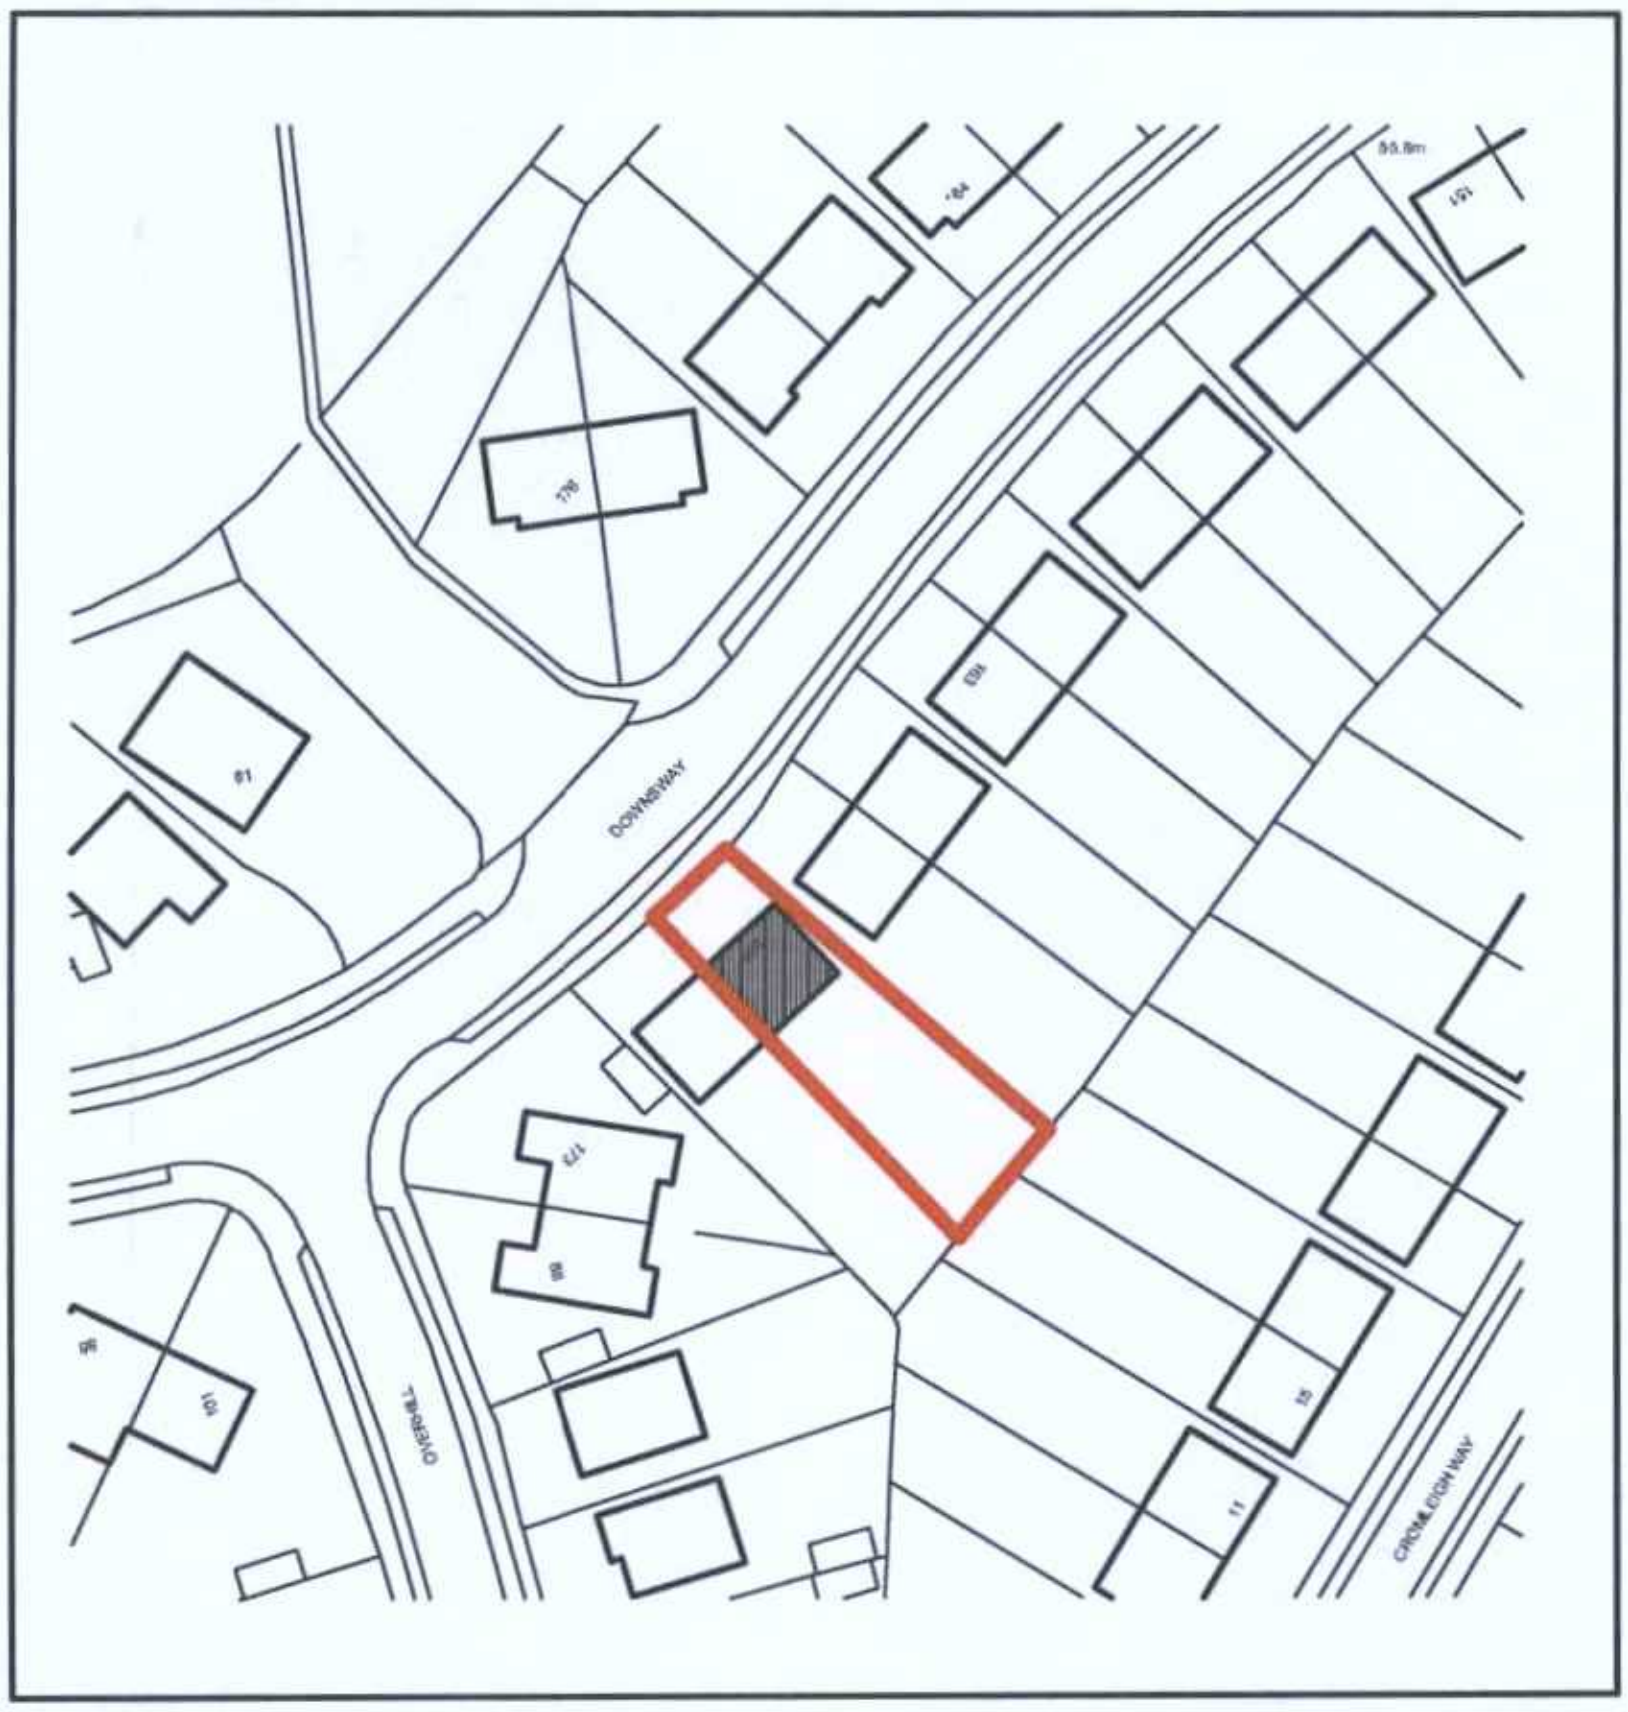

AWDM/0844/13
12 JUL 2013

Print - 1:1250 at A4



© 2013 Hutchinson Design Associates Ltd

Hutchinson Design Associates
Chartered Architect
45, Portland Road, Hove, East Sussex BN3 5DQ
Telephone: 01273 724810 e-mail: design@hda-architect.co.uk

CLIENT:
Mrs J Bushby

DRWG TITLE:
Location Plan

PROJECT TITLE:
169, Downsway
Southwick
West Sussex

DATE: May 2013
SCALE: 1:1250

DRAWING NO. 1019/01
REVISION NO.



scale 1:1250