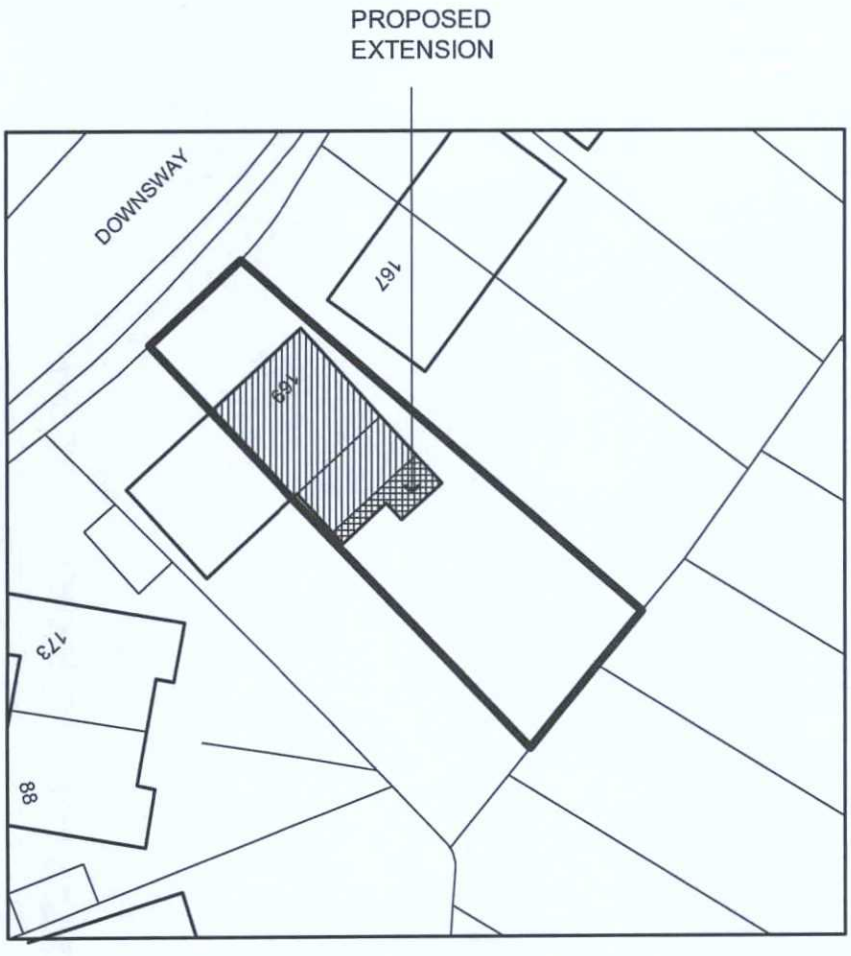


AWDM/0844/13
12 JUL 2013

0 5m 10m 15m 20m 30m

scale 1:500

Rev A - 05 July 2013
extension size revised

Print - 1:500 at A4

# SITE PLAN 1:500

© 2013 Hutchinson Design Associates Ltd

**Hutchinson Design Associates**
***Chartered Architect***
45, Portland Road, Hove, East Sussex BN3 5DQ

Telephone: 01273 724810 e-mail: design@hda-architect.co.uk




**CLIENT:**
Mrs J Bushby

**DRWG TITLE:**
Site Plan

**PROJECT TITLE:**
169, Downsway
Southwick
West Sussex

**DATE:** May 2013
**SCALE:** 1:500

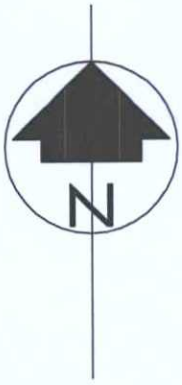**DRAWING NO.** 1019/02
**REVISION NO.** A