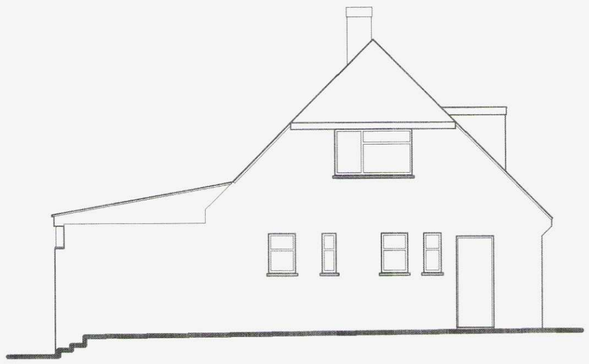

EXISTING NORTH-EAST ELEVATION



EXISTING SOUTH-EAST ELEVATION

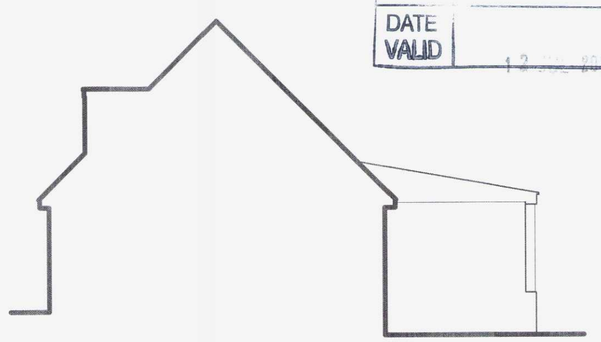

EXISTING SOUTH-WEST ELEVATION

ADUR & WORTHING
PLANNING SERVICES
PL AWDM/0844/13
DATE VALID 12 [illegible] 2013

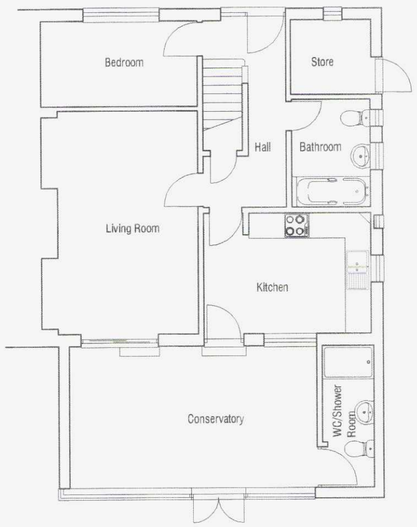

EXISTING GROUND FLOOR PLAN

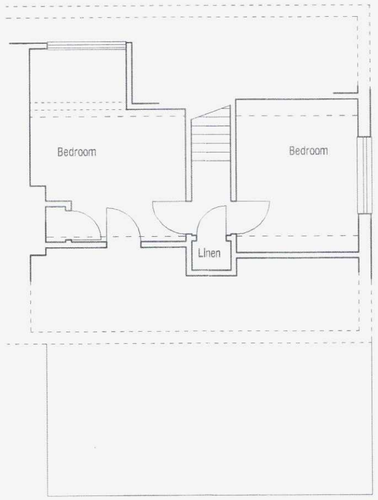

EXISTING FIRST FLOOR PLAN

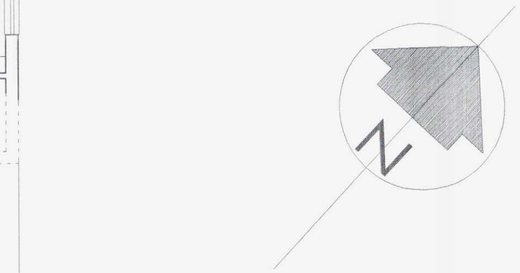



scale 1:100

Print - 1:100 at A2

© 2013 Hutchinson Design Associates Ltd

Hutchinson Design A
Chartered Architect
45, Portland Road, Hove, East Su
Telephone: 01273 724810 e-mail

CLIENT:
Mrs J Bushby

DRWG TITLE:
Existing Floor Plans & Elevations

PROJECT TITLE:
169, Downsway
Southwick
West Sussex

DATE: May 2013
SCALE: 1:1

DRAWING NO. 1019/03
REVISI