ADUR & WORTHING
AWDM/0844/13
DATE VALID 12 2013



PROPOSED NORTH-EAST ELEVATION

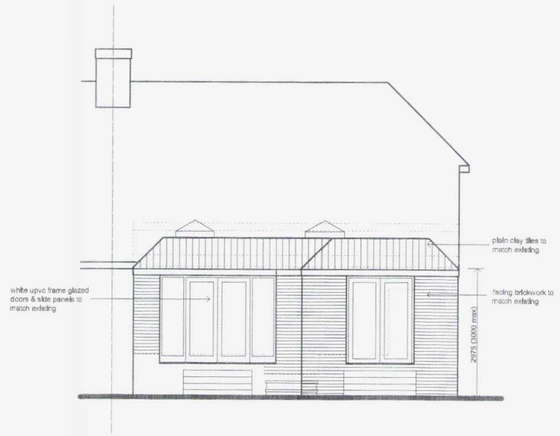

PROPOSED SOUTH-EAST ELEVATION

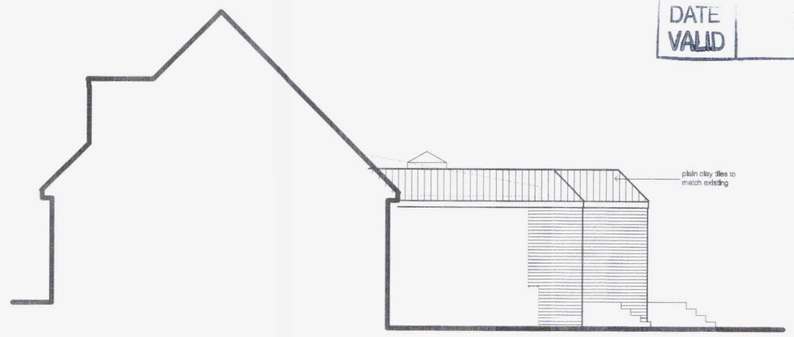

PROPOSED SOUTH-WEST ELEVATION

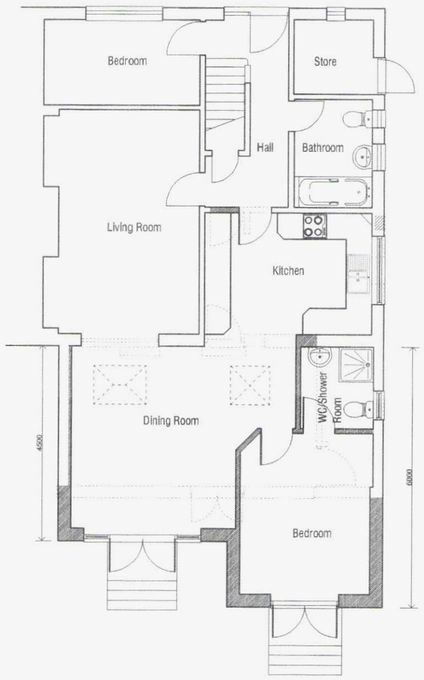

PROPOSED GROUND FLOOR PLAN

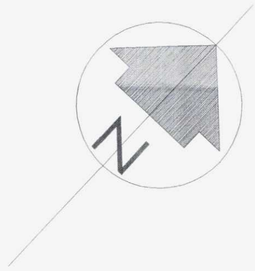

MATERIALS

Pitched roof: plain clay roof tiles to match existing

Flat roof: 3 layer mineral felt to match existing

Walls: facing brickwork to match existing

Windows: white upvc frames, tiled cill & brick on edge head detail to match existing

Doors including side panels: white upvc framed glazed french doors

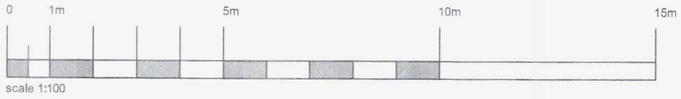

scale 1:100

Print - 1:100 at A2

© 2013 Hutchinson Design Associates Ltd

Hutchinson Design Associates
Chartered Architect
45, Portland Road, Hove, East Sussex BN3 5DQ
Telephone: 01273 724810 e-mail: design@hda-architect.co.uk

CLIENT:
Mrs J Bushby

DRWG TITLE:
Proposed Floor Plan & Elevations

PROJECT TITLE:
169, Downsway
Southwick
West Sussex

DATE: July 2013
SCALE: 1:100

DRAWING NO. 1019/05
REVISION NO.